UNIVERSITY OF RHODE ISLAND

RESIDENT HALL DOOR & LOCK REPLACEMENT

FAYERWEATHER, GORHAM, HEATHMAN, HILLSIDE & GATEWAY HALLS

KINGSTON, RHODE ISLAND

PROJECT # KC.R.MISC.2014.001

CLIENT:

THE UNIVERSITY OF RHODE ISLAND

THINK BIG WE DO

ARCHITECT:

Tecton Architects

Tecton Architects | pc
Hartford CT, Westerly RI
860 548 0802
www.tectonarchitects.com

JEFFREY J. WYSOCKI
No. 3810
REGISTERED ARCHITECT

ELECTRICAL ENGINEER:

CREATIVE ENVIRONMENT CORP · CONSULTING ENGINEERS

50 OFFICE PARKWAY
EAST PROVIDENCE, RI 02914
P: 401.438.7733
F: 401.438.7620
WWW.CEC-ENGINEERING.COM

DRAWING LIST

GENERAL
G0.0 COVER SHEET
G1.2 GENERAL NOTES, ABBREV, & SYMBOLS

FAYERWEATHER
GENERAL
G0.0 COVER SHEET

ARCHITECTURAL
FA-A2.100 BASEMENT & FIRST FLOOR PLANS
FA-A2.101 SECOND & THIRD FLOOR PLANS
FA-A2.102 4TH FLOOR PLAN
FA-A8.101 DOOR SCHEDULE

GORHAM
GENERAL
G0.0 COVER SHEET

ARCHITECTURAL
GO-A2.100 BASEMENT PLAN
GO-A2.101 1ST FLOOR PLAN
GO-A2.102 2ND FLOOR PLAN
GO-A2.103 3RD FLOOR PLAN
GO-A2.104 4TH FLOOR PLAN
GO-A2.301 DOOR SCHEDULE

HEATHMAN
GENERAL
G0.0 COVER SHEET

ARCHITECTURAL
HE-A2.100 BASEMENT PLAN
HE-A2.101 1ST FLOOR PLAN
HE-A2.103 3RD FLOOR PLAN
HE-A2.202 2ND FLOOR PLAN
HE-A8.101 DOOR SCHEDULE

DRAWING LIST

HILLSIDE
GENERAL
G0.0 COVER SHEET

ARCHITECTURAL
HI-A2.100 BASEMENT & FIRST FLOOR PLPANS
HI-A2.101 SECOND & THIRD FLOOR PLANS
HI-A2.102 FOURTH & FIFTH FLOOR PLANS
HI-A8.101 DOOR SCHEDULE
HI-A8.102 SIGNAGE & MOUNTING DETAILS

GATEWAY
GENERAL
G0.0 COVER SHEET

ARCHITECTURAL
GA2-A2.100 BLDG 2 FIRST & SECOND FLOOR PLANS & DOOR SCHEDULE
GA4-A2.100 BLDG 4 FIRST & SECOND FLOOR PLANS & DOOR SCHEDULE
GA6-A2.100 BLDG 6 FIRST & SECOND FLOOR PLANS & DOOR SCHEDULE
GA8-A2.100 BLDG 8 FIRST & SECOND FLOOR PLANS & DOOR SCHEDULE

PROJECT STATUS: PERMIT SET
ISSUE DATE: 02-18-2014

F:\Projects\URI\URI17N09 Fayerweather Online Locks\drawings\architecture\FAYERWEATHER_BID SET COVER.rvt
PROJECT NUMBER: URI-14-IN.09
3/20/2014 3:01:39 PM

F:\Projects\URI\URI17N09 Fayerweather Online Locks\drawings\architecture\FAYERWEATHER_BID SET COVER.rvt
PROJECT NUMBER: URI-14-IN.09
3/20/2014 3:01:39 PM

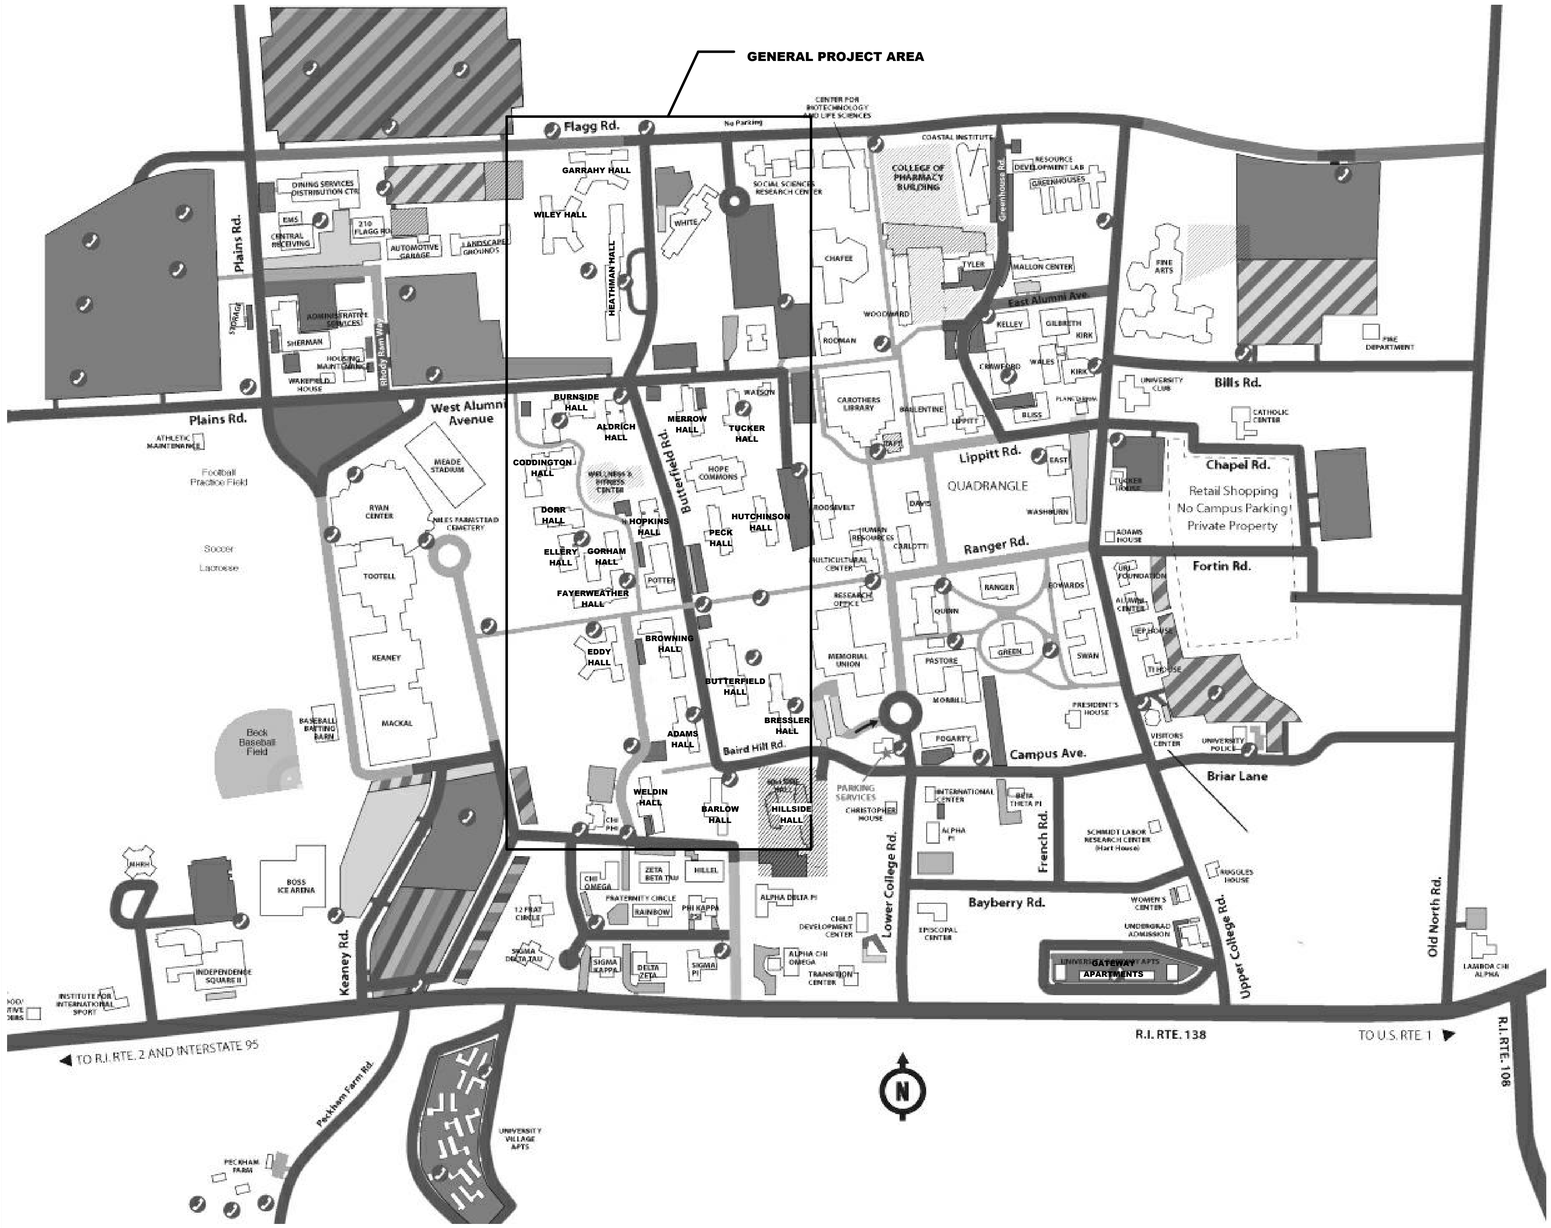

GRAPHIC SYMBOLS

BUILDING SECTION CALLOUT	DOOR TAG NUMBER
SHEET WHERE SECTION IS SHOWN	WINDOW TAG NUMBER
WALL SECTION CALLOUT	DEMOLITION KEYNOTE
SHEET WHERE SECTION IS SHOWN	CONSTRUCTION KEYNOTE
DETAIL CALLOUT	ELEVATION KEYNOTE
SHEET WHERE DETAIL IS SHOWN	REFLECTED CEILING KEYNOTE
CALLOUT NUMBER	ACCESSORY KEYNOTE
SHEET WHERE CALLOUT IS SHOWN	CEILING TAG WITH HEIGHT
EXTERIOR ELEVATION	WALL TYPE DESIGNATION
SHEET WHERE ELEVATION IS SHOWN	STAIR DESIGNATION
INTERIOR ELEVATION	ACCESSIBILITY CLEARANCES
SHEET WHERE ELEVATION IS SHOWN	ACCESSIBILITY CLEARANCES
COLUMN BUBBLES	PROPERTY AREA: SF or ACRES
ROOM TAG SYMBOL WITH AREA	REVISION SYMBOL
ROOM TAG SYMBOL WITHOUT AREA	SLOPE: RISE/RUN
LEVEL LINE SYMBOL	
SPOT ELEVATION SYMBOL	

MASTER ABBREVIATION LIST

AB - ANCHOR BOLT
ACI - AMERICAN CONCRETE INSTITUTE
ACOUST - ACOUSTICAL
AC - AIR CONDITIONER
AFF - ABOVE FINISH FLOOR
ALT - ALTERNATE
ALUM - ALUMINUM
ANCH - ANCHOR
ANOD - ANODIZED
ARCH - ARCHITECT
ASTM - AMERICAN SOCIETY FOR TESTING MATERIALS

BI - BUILDING LINE
BOC - BOTTOM OF CURB
BD - BOARD
BIT - BITUMINOUS
BLDG - BUILDING
BLK - BLOCK
BLKG - BLOCKING
BM - BEAM
BOF - BOTTOM OF FOOTING ELEVATION
BOT - BOTTOM
BRG - BEARING
BRK - BRICK
BTW - BETWEEN
BSMT - BASEMENT
BUR - BUILT-UP ROOF

C - CENTER LINE
CAB - CABINET
CB - CATCH BASIN
CER - CERAMIC
CI - CAST IRON
CJ - CONTROL JOINT
CL - CLOSET
CLCB - CURBLESS CATCH BASIN
CTR - CENTER
CLG - CEILING
CM - CONTRACT MANAGER
CMU - CONCRETE MASONRY UNIT
CO - CLEAN OUT
COL - COLUMN
COMP - COMPACTED (COMPOSITION)
CONC - CONCRETE
CONST - CONSTRUCTION
CONT - CONTINUOUS
CONTR - CONTRACTOR
CORR - CORRUGATED
CP - CONTROL PANEL
CSG - CASING
CS - CLOCK SPEAKER UNIT
CSMT - CASMENT
CT - CERAMIC TILE
CF - CUBIC FOOT
CY - CUBIC YARD

DF - DRINKING FOUNTAIN
DIA - DIAMETER
DIAG - DIAGONAL
DIM - DIMENSION
DL - DEAD LOAD
DN - DOWN
DR - DOOR
DS/C - DRIVE SIDE OF CURB
DS - DOWNSPOUT
DTL - DETAIL
DWG - DRAWING

E - EAST
EJ - EXPANSION JOINT
EJC - EXPANSION JOINT COVER
EL - ELEVATION
ELEC - ELECTRICAL
ELEV - ELEVATOR
EQ - EQUAL
EQUIP - EQUIPMENT
ER - EMERGENCY ROOM
EST - ESTIMATE
EW - EACH WAY
EWC - ELECTRICAL WATER COOLER
EXH - EXHAUST
EXIST - EXISTING
EXP - EXPANSION
EXPD - EXPANDED
EXT - EXTERIOR

FA - FRESH AIR
FAP - FIRE ALARM PANEL
FD - FLOOR DRAIN
FND - FOUNDATION
FE - FIRE EXTINGUISHER
FEC - FIRE EXTINGUISHER CABINET
FVC - FIRE VALVE CABINET
FIN - FINISH
FL - FLOW LINE
FLR - FLOOR
FOF - FACE OF FINISH
FF - FACE OF FOUNDATION WALL
FOM - FACE OF MASONRY
FOS - FACE OF STUD
FR - FIRE RATED
FS - FULL SIZE
FT - FOOT
FTG - FOOTING
FUR - FURRED (ING)

GA - GAUGE
GALV - GALVANIZED
GC - GENERAL CONTRACTOR
GEN - GENERAL
GL - GLASS
GLZ - GLAZE
GRD - GRADE
GS - GENERAL STORAGE UNIT
GWP - GYPSUM

HC - HANDICAP
HGT - HEIGHT
HM - HOLLOW METAL
HP - HIGH POINT
HDWD - HARDWOOD
H&V - HEATING & VENTILATING
HWH - HOT WATER HEATER
HVAC - HEATING, VENTILATION, AIR CONDITIONING

ID - INSIDE DIAMETER
IN - INCH
INSUL - INSULATION
INT - INTERIOR
INV - INVERT

JC - JANITOR'S CLOSET
JST - JOIST
JT - JOINT

LAM - LAMINATE
LAV - LAVATORY

MAS - MASONRY
MAT - MATERIAL
MAX - MAXIMUM
MECH - MECHANICAL
MEM - MEMBRANE
MEP - MECHANICAL, ELECTRICAL, PLUMBING
METTP - METAL TOILET PARTITION
MFR - MANUFACTURER
MTL - METAL
MH - MANHOLE
MIN - MINIMUM
MISC - MISCELLANEOUS
MO - MASONRY OPENING
MULL - MULLION

N - NORTH
NAT - NATURAL
ND - NAPKIN DISPENSER
NEC - NECESSARY
NIC - NOT IN CONTRACT
NOM - NOMINAL
NRC - NOISE REDUCTION COEFFICIENT
NTS - NOT TO SCALE

OC - ON CENTER
OD - OUTSIDE DIAMETER
OF/C - OUTSIDE FACE OF CONCRETE
OH - OVER HEAD
OPG - OPENING
OPP - OPPOSITE
OR - OPERATING ROOM

PL - PROPERTY LINE
PBD - PARTICLE BOARD
PCF - POUNDS PER CUBIC FOOT
PLAM - PLASTIC LAMINATE
PLAS - PLASTER
PNL - PANEL
PSF - POUNDS PER SQUARE FOOT
PSI - POUNDS PER SQUARE INCH
PT - PAINT
PTD - PAINTED
PTN - PARTITION
PVC - POLYVINYL CHLORIDE
PLYWD - PLYWOOD

QT - QUARRY TILE

R - RADIUS OR RISER
R/A - RETURN AIR
RC - REINFORCED CONCRETE
RD - ROOF DRAIN
REF - REFERENCE
REFR - REFRIGERATOR
REINF - REINFORCE
REQD - REQUIRED
RGH - ROUGH
RL - RAIN LEADER
RM - ROOM
RQMT - REQUIREMENT
RO - ROUGH OPENING
ROW - RIGHT OF WAY

S - SOUTH OR SINK
SC - SOLID CORE
SCED - SCHEDULE
SD - STORM DRAIN / SOAP DISPENSER
SF - SQUARE FOOT
SH - SHOWER OR SHELF
SHT - SHEET
SIM - SIMILAR
SL - SLIDING
SMR - SINGLE PLY MEMBRANE ROOF
SP/PT/FIN- SPECIAL PAINT FINISH
SPEC - SPECIFICATION
SPKR - SPEAKER
SQ - SQUARE
S.S. - STAINLESS STEEL
STA - STATION
STD - STANDARD
STL - STEEL
STOR - STORAGE
S-TRAP - SEDIMENT TRAP
STRG - STRINGER
STRUCT - STRUCTURAL
SU - SITE UTILITY
SUSP - SUSPENDED (ED)
SYMM - SYMMETRICAL
SYS - SYSTEM

T - TREAD
TB - TACKBOARD
TOC - TOP OF CURB
TEMP - TEMPORARY
TEL - TELEPHONE
TEMP - TEMPERATURE OR TEMPORARY
TERR - TERRAZZO
T/FRM - TOP OF FRAME
T&g - TONGUE & GROOVED
THLD - THRESHOLD
THK - THICK
TR - TO REMAIN
TYP - TYPICAL
TOF - TOP OF FOUNDATION
TOW - TOP OF WALL ELEVATION
TOS - TOP OF SLAB, TOP OF STRUCTURE
TOS - TOP OF STEEL ELEVATION
T/SLB - TOP OF SLAB

UH - UNIT HEATER
UL - UNDERWRITERS LABORATORIES, INC.
UOD - UNDERSIDE OF DECK
UON - UNLESS OTHERWISE NOTED
UR - URINAL
UV - UNIT VENTILATOR

VAR - VARIES OR VARIABLE
VB - VINYL BASE
VCT - VINYL COMPOSITION TILE
VERT - VERTICAL
VEST - VESTIBULE
VIF - VERIFY IN FIELD
VNR - VENEER
VOL - VOLUME

W - WEST OR WIDTH
W/ - WITH
WC - WATER CLOSET
WD - WOOD
WDW - WINDOW
WGL - WIRE GLASS
WP - WEATHERPROOF (WATERPROOFING)
WWF - WELDED WIRE FABRIC

GENERAL NOTES - CONSTRUCTION

1. REMOVE AND DISPOSE OF ALL EXISTING DOORS, DOOR HARDWARE, AND SIGNAGE SCHEDULED TO BE REPLACED. COORDINATE WITH URI ACCESS CONTROL PRIOR TO REMOVAL FOR DETERMINATION OF ANY HARDWARE TO BE SALVAGED.

2. FURNISH AND INSTALL NEW DOORS AND DOOR HARDWARE AS INDICATED IN ASSOCIATED DOOR SCHEDULE.

3. FURNISH AND INSTALL NEW PERSONA WIFI CARD ACCESS CONTROL LOCKS AS INDICATED IN ASSOCIATED DOOR SCHEDULE. PROVIDE CONTROL PROGRAMMING ENTRY PER NAMING CONVENTIONS AND DIRECTION OF URI DEPARTMENT OF HOUSING AND RESIDENTIAL LIFE. WHERE PERSONA LOCKS ARE PROVIDED AT EXISTING DOORS, PROVIDE EXISTING DOOR PREP TO RECEIVE NEW LOCK.

4. FURNISH AND INSTALL NEW SIGNAGE AS INDICATED. REMOVE EXISTING SIGNAGE AT EACH LOCATION; PATCH AND PAINT AREA BEHIND EXISTING SIGN NOT COVERED BY NEW SIGN.

5. PROVIDE NEW ELECTRICAL WORK FOR DOOR HOLD-OPENS AND KEY BOX LOCATIONS AS INDICATED ON ELECTRICAL DRAWINGS. PROVIDE CUTTING AND PATCHING AS REQUIRED TO ROUTE NEW CONDUIT AND/OR WIRING. PAINT ALL EXPOSED CONDUIT TO MATCH SURFACE OF WALL OR CEILING IT IS MOUNTED ON.

6. PROVIDE NEW FIRE ALARM CONTROL RE-PROGRAMMING FOR ALL NEW HOLD-OPENS. COORDINATE RE-PROGRAMMING WITH URI COORDINATOR OF ALARMS.

7. PROVIDE NEW FIRE ALARM CONTROL RE-PROGRAMMING FOR RE-NUMBERING OF ALL ROOMS IN BUILDING. PROVIDE ALL ASSOCIATED FIRE ALARM CONTROL TAGS AND LABELLING ASSOCIATED WITH RE-PROGRAMMING.

8. DOOR OPENING DIMENSIONS ARE SHOWN AS APPROXIMATE. FIELD VERIFY ALL OPENINGS AND CONDITIONS PRIOR TO ISSUING SHOP DRAWINGS.

9. REFER TO PROJECT SPECIFICATIONS FOR SCHEDULE OF ALLOWANCES.

Tecton Architects

Tecton Architects | pc
Hartford CT, Westerly RI
860 548 0802
www.tectonarchitects.com

Notice:
This drawing is the property of Tecton Architects | pc The use, re-use or reproduction of this drawing for any purpose whatsoever without an expressed written agreement between Tecton Architects | pc and the user is prohibited. Rights to use the information on this sheet are not transferred until payment has been received for services rendered. Any rights so granted are non-transferable to other parties without the prior expressed written consent of Tecton Architects | pc

© 2013 Tecton Architects | pc

Owner

UNIVERSITY OF RHODE ISLAND

KINGSTON, RI. 02881

Project

RESIDENT HALL DOOR & LOCK REPLACEMENT

KINGSTON, RHODE ISLAND

URI # KC.R.MISC.2014.001

Key Plan

Seals

Issues

Date	Description

Revisions

No.	Date	Description
1	03/17/2014	ISSUED FOR BIDDING

Drawing Title

GENERAL NOTES, ABBREV, & SYMBOLS

Issue Date:		02-18-2014	
Project No:	URI-14-IN.09	Scale:	As indicated
Project Manager:	MT	Production Leader:	RH
Project Architect:	JH	Peer Reviewer:	-

Drawing Number

G1.2

3/20/2014 11:08:07 AM F:\Projects\URI\URI17IN09 Fayerweather Online Locks\drawings\architecture\FAYERWEATHER_BID SET COVER.rvt

UNIVERSITY OF RHODE ISLAND

RESIDENT HALL DOOR & LOCK REPLACEMENT

FAYERWEATHER HALL
PROJECT # KC.R.MISC.2014.001

CLIENT:

THE UNIVERSITY OF RHODE ISLAND

THINK BIG WE DO

ARCHITECT:

TectonArchitects

Tecton Architects | pc
Hartford CT, Westerly RI
860 548 0802
www.tectonarchitects.com

ELECTRICAL ENGINEER:

CREATIVE ENVIRONMENT CORP · CONSULTING ENGINEERS ·

50 OFFICE PARKWAY
EAST PROVIDENCE, RI 02914
P: 401.438.7733
F: 401.438.7620
WWW.CEC-ENGINEERING.COM

DRAWING LIST

GENERAL
G0.0 COVER SHEET

ARCHITECTURAL
FA-A2.100 BASEMENT & 1ST FLOOR PLANS
FA-A2.101 2ND & 3RD FLOOR PLANS
FA-A2.102 4TH FLOOR PLAN
FA-A8.101 DOOR SCHEDULE

PROJECT STATUS: PERMIT SET
ISSUE DATE: 02-18-2014

G0.0

F:\Projects\URI\URI177N09 Fayerweather Online Locks\drawings\architecture\FAYERWEATHER.rvt
PROJECT NUMBER: URI-14-IN.09
3/20/2014 11:13:02 AM

F:\Projects\URI\URI177N09 Fayerweather Online Locks\drawings\architecture\FAYERWEATHER.rvt
PROJECT NUMBER: URI-14-IN.09
3/20/2014 11:13:02 AM

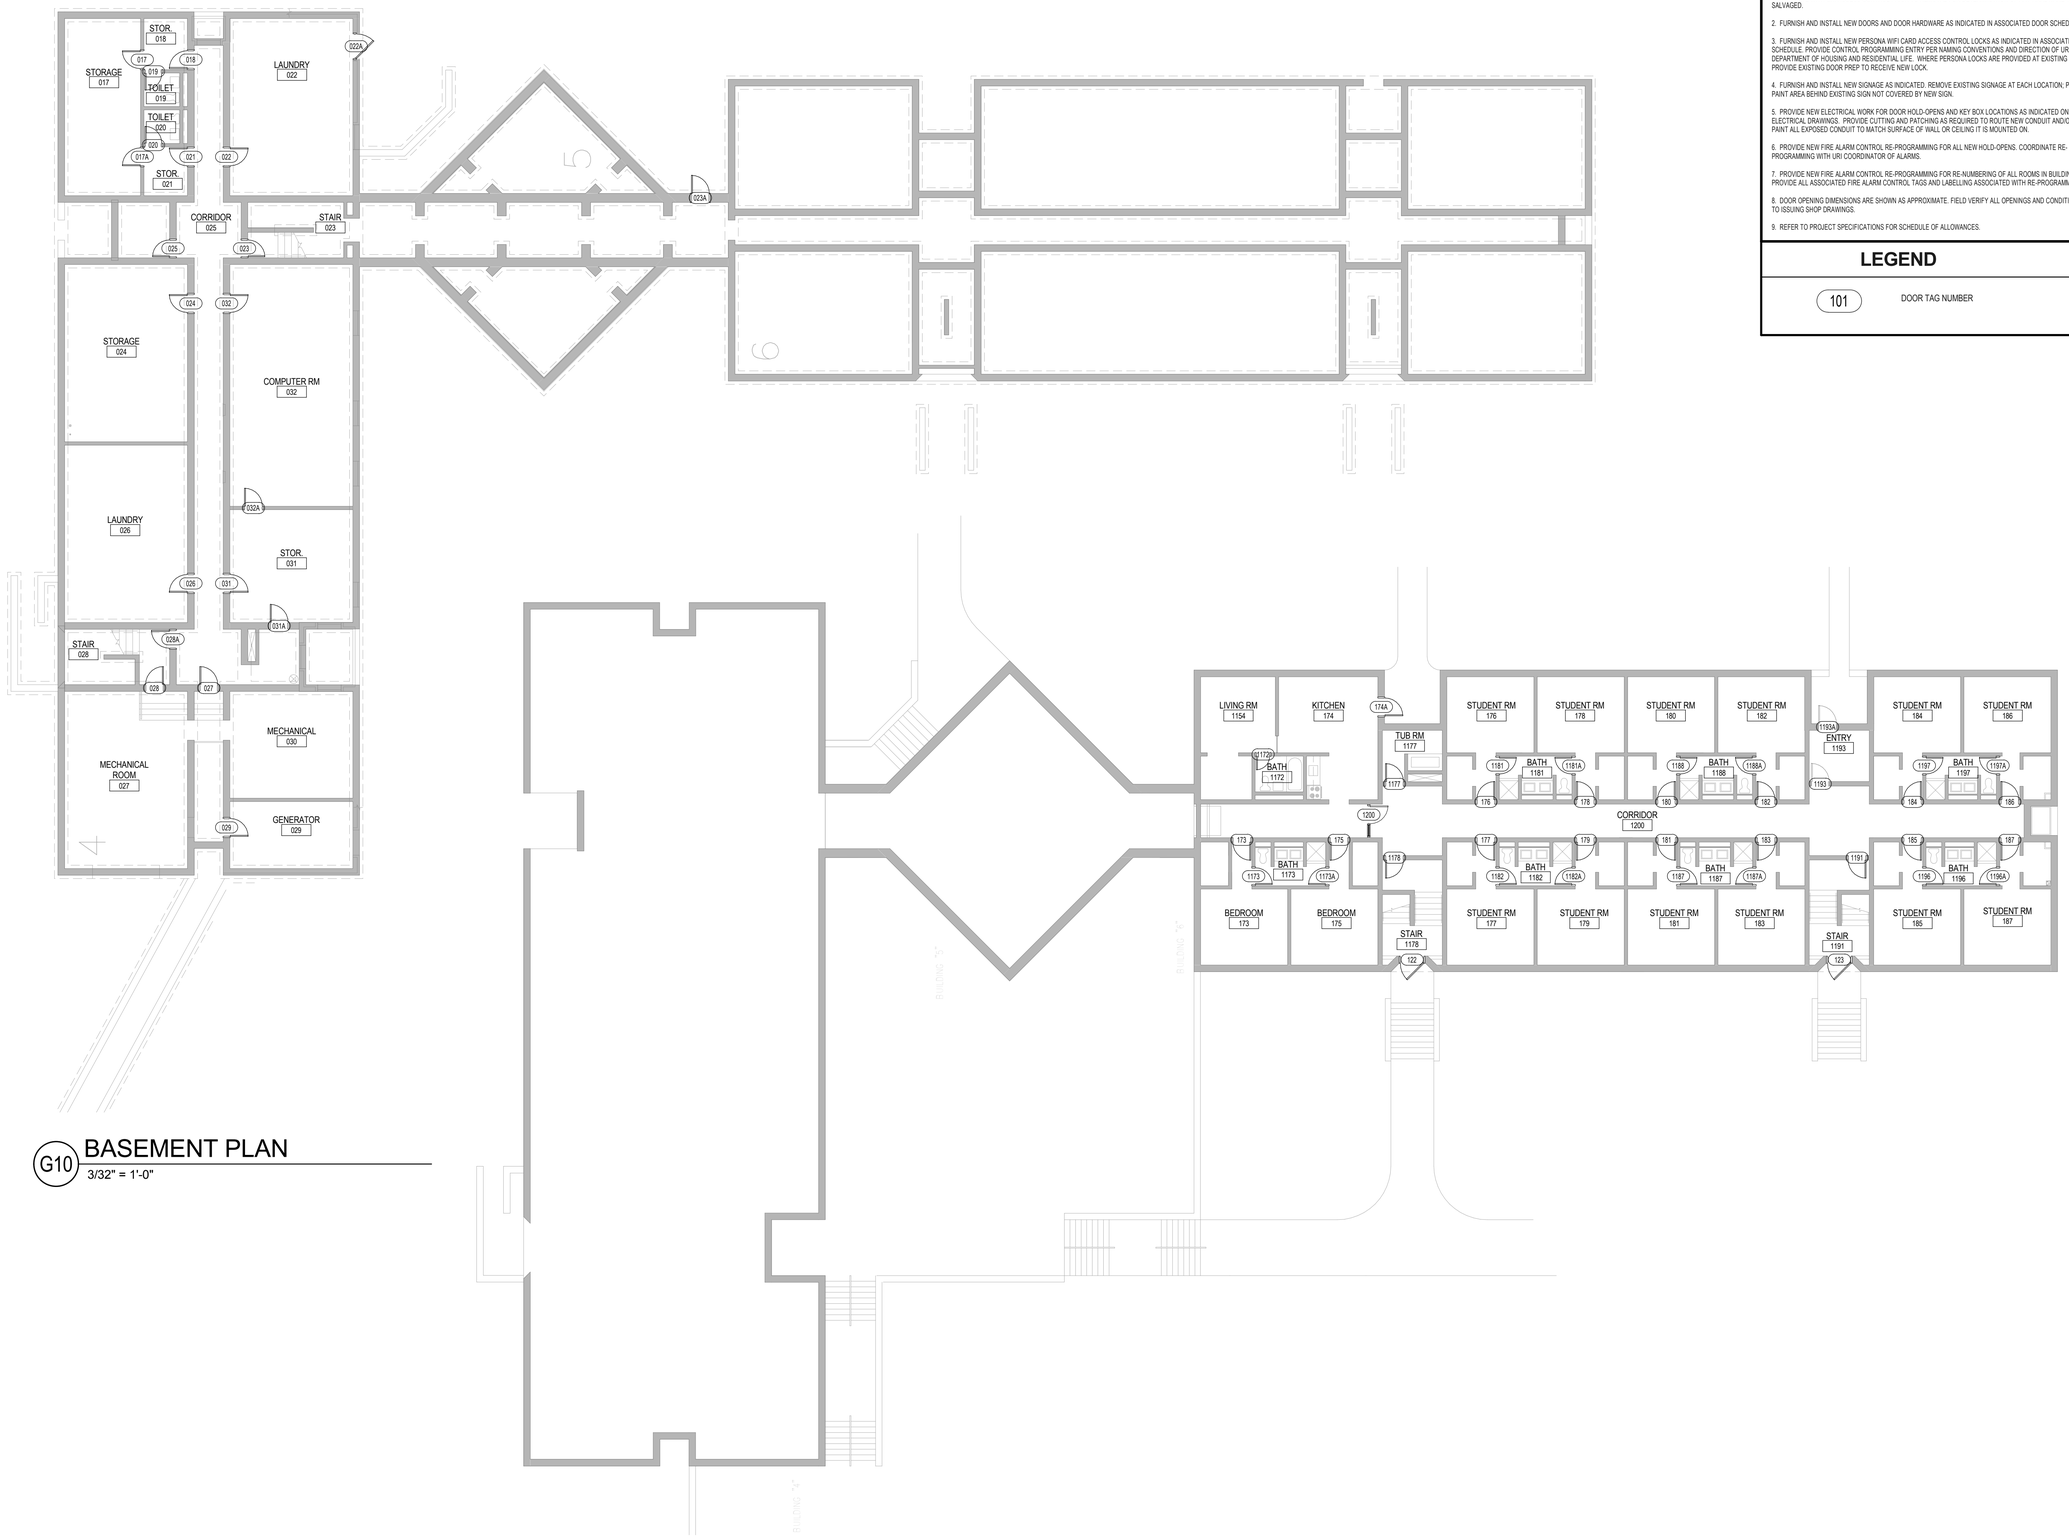

G10 BASEMENT PLAN
3/32" = 1'-0"

H8 1ST FLOOR PLAN
3/32" = 1'-0"

GENERAL NOTES - CONSTRUCTION

1. REMOVE AND DISPOSE OF ALL EXISTING DOORS, DOOR HARDWARE, AND SIGNAGE SCHEDULED TO BE REPLACED. COORDINATE WITH URI ACCESS CONTROL PRIOR TO REMOVAL FOR DETERMINATION OF ANY HARDWARE TO BE SALVAGED.

2. FURNISH AND INSTALL NEW DOORS AND DOOR HARDWARE AS INDICATED IN ASSOCIATED DOOR SCHEDULE.

3. FURNISH AND INSTALL NEW PERSONA WIFI CARD ACCESS CONTROL LOCKS AS INDICATED IN ASSOCIATED DOOR SCHEDULE. PROVIDE CONTROL PROGRAMMING ENTRY PER NAMING CONVENTIONS AND DIRECTION OF URI DEPARTMENT OF HOUSING AND RESIDENTIAL LIFE. WHERE PERSONA LOCKS ARE PROVIDED AT EXISTING DOORS, PROVIDE EXISTING DOOR PREP TO RECEIVE NEW LOCK.

4. FURNISH AND INSTALL NEW SIGNAGE AS INDICATED. REMOVE EXISTING SIGNAGE AT EACH LOCATION; PATCH AND PAINT AREA BEHIND EXISTING SIGN NOT COVERED BY NEW SIGN.

5. PROVIDE NEW ELECTRICAL WORK FOR DOOR HOLD-OPENS AND KEY BOX LOCATIONS AS INDICATED ON ELECTRICAL DRAWINGS. PROVIDE CUTTING AND PATCHING AS REQUIRED TO ROUTE NEW CONDUIT AND/OR WIRING. PAINT ALL EXPOSED CONDUIT TO MATCH SURFACE OF WALL OR CEILING IT IS MOUNTED ON.

6. PROVIDE NEW FIRE ALARM CONTROL RE-PROGRAMMING FOR ALL NEW HOLD-OPENS. COORDINATE RE-PROGRAMMING WITH URI COORDINATOR OF ALARMS.

7. PROVIDE NEW FIRE ALARM CONTROL RE-PROGRAMMING FOR RE-NUMBERING OF ALL ROOMS IN BUILDING. PROVIDE ALL ASSOCIATED FIRE ALARM CONTROL TAGS AND LABELLING ASSOCIATED WITH RE-PROGRAMMING.

8. DOOR OPENING DIMENSIONS ARE SHOWN AS APPROXIMATE. FIELD VERIFY ALL OPENINGS AND CONDITIONS PRIOR TO ISSUING SHOP DRAWINGS.

9. REFER TO PROJECT SPECIFICATIONS FOR SCHEDULE OF ALLOWANCES.

LEGEND

101 DOOR TAG NUMBER

TectonArchitects

Tecton Architects | pc
Hartford CT, Westerly RI
860 548 0802
www.tectonarchitects.com

Notice:
This drawing is the property of Tecton Architects | pc The use, re-use or reproduction of this drawing for any purpose whatsoever without an expressed written agreement between Tecton Architects | pc and the user is prohibited. Rights to use the information on this sheet are not transferred until payment has been received for services rendered. Any rights so granted are non-transferable to other parties without the prior expressed written consent of Tecton Architects | pc

© 2013 Tecton Architects | pc

Owner

UNIVERSITY OF RHODE ISLAND

KINGSTON, RI. 02881

Project

RESIDENT HALL DOOR & LOCK REPLACEMENT

FAYERWEATHER HALL

URI # KC.R.MISC.2014.001

Key Plan

Seals

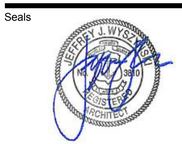

Issues

Date	Description

Revisions

No.	Date	Description
1	03/17/2014	ISSUED FOR BIDDING

Drawing Title

BASEMENT & 1ST FLOOR PLANS

Issue Date:	02-18-2014		
Project No:	URI-14-IN.09	Scale:	As indicated
Project Manager:	MT	Production Leader:	RH
Project Architect:	JH	Peer Reviewer:	-

Drawing Number

FA-A2.100

F:\Projects\URI\URI17IN09 Fayerweather Online Locks\drawings\architecture\FAYERWEATHER.rvt
3/20/2014 11:12:59 AM

E10 2ND FLOOR PLAN

3/32" = 1'-0"

H8 3RD FLOOR PLAN

3/32" = 1'-0"

GENERAL NOTES - CONSTRUCTION

1. REMOVE AND DISPOSE OF ALL EXISTING DOORS, DOOR HARDWARE, AND SIGNAGE SCHEDULED TO BE REPLACED. COORDINATE WITH URI ACCESS CONTROL PRIOR TO REMOVAL FOR DETERMINATION OF ANY HARDWARE TO BE SALVAGED.

2. FURNISH AND INSTALL NEW DOORS AND DOOR HARDWARE AS INDICATED IN ASSOCIATED DOOR SCHEDULE.

3. FURNISH AND INSTALL NEW PERSONA WIFI CARD ACCESS CONTROL LOCKS AS INDICATED IN ASSOCIATED DOOR SCHEDULE. PROVIDE CONTROL PROGRAMMING ENTRY PER NAMING CONVENTIONS AND DIRECTION OF URI DEPARTMENT OF HOUSING AND RESIDENTIAL LIFE. WHERE PERSONA LOCKS ARE PROVIDED AT EXISTING DOORS, PROVIDE EXISTING DOOR PREP TO RECEIVE NEW LOCK.

4. FURNISH AND INSTALL NEW SIGNAGE AS INDICATED. REMOVE EXISTING SIGNAGE AT EACH LOCATION; PATCH AND PAINT AREA BEHIND EXISTING SIGN NOT COVERED BY NEW SIGN.

5. PROVIDE NEW ELECTRICAL WORK FOR DOOR HOLD-OPENS AND KEY BOX LOCATIONS AS INDICATED ON ELECTRICAL DRAWINGS. PROVIDE CUTTING AND PATCHING AS REQUIRED TO ROUTE NEW CONDUIT AND/OR WIRING. PAINT ALL EXPOSED CONDUIT TO MATCH SURFACE OF WALL OR CEILING IT IS MOUNTED ON.

6. PROVIDE NEW FIRE ALARM CONTROL RE-PROGRAMMING FOR ALL NEW HOLD-OPENS. COORDINATE RE-PROGRAMMING WITH URI COORDINATOR OF ALARMS.

7. PROVIDE NEW FIRE ALARM CONTROL RE-PROGRAMMING FOR RE-NUMBERING OF ALL ROOMS IN BUILDING. PROVIDE ALL ASSOCIATED FIRE ALARM CONTROL TAGS AND LABELLING ASSOCIATED WITH RE-PROGRAMMING.

8. DOOR OPENING DIMENSIONS ARE SHOWN AS APPROXIMATE. FIELD VERIFY ALL OPENINGS AND CONDITIONS PRIOR TO ISSUING SHOP DRAWINGS.

9. REFER TO PROJECT SPECIFICATIONS FOR SCHEDULE OF ALLOWANCES.

LEGEND

101 DOOR TAG NUMBER

TectonArchitects

Tecton Architects | pc
Hartford CT, Westerly RI
860 548 0802
www.tectonarchitects.com

Notice:
This drawing is the property of Tecton Architects | pc The use, re-use or reproduction of this drawing for any purpose whatsoever without an expressed written agreement between Tecton Architects | pc and the user is prohibited. Rights to use the information on this sheet are not transferred until payment has been received for services rendered. Any rights so granted are non-transferable to other parties without the prior expressed written consent of Tecton Architects | pc

© 2013 Tecton Architects | pc

Owner

UNIVERSITY OF RHODE ISLAND

KINGSTON, RI. 02881

Project

RESIDENT HALL DOOR & LOCK REPLACEMENT

FAYERWEATHER HALL

URI # KC.R.MISC.2014.001

Key Plan

Seals

Issues

Date	Description

Revisions

No.	Date	Description
1	03/17/2014	ISSUED FOR BIDDING

Drawing Title

2ND & 3RD FLOOR PLANS

Issue Date:	02-18-2014		
Project No:	URI-14-IN.09	Scale:	As indicated
Project Manager:	MT	Production Leader:	RH
Project Architect:	JH	Peer Reviewer:	-

Drawing Number

FA-A2.101

3/20/2014 11:13:00 AM F:\Projects\URI\URI17IN09 Fayerweather Online Locks\drawings\architecture\FAYERWEATHER.rvt

GENERAL NOTES - CONSTRUCTION

1. REMOVE AND DISPOSE OF ALL EXISTING DOORS, DOOR HARDWARE, AND SIGNAGE SCHEDULED TO BE REPLACED. COORDINATE WITH URI ACCESS CONTROL PRIOR TO REMOVAL FOR DETERMINATION OF ANY HARDWARE TO BE SALVAGED.

2. FURNISH AND INSTALL NEW DOORS AND DOOR HARDWARE AS INDICATED IN ASSOCIATED DOOR SCHEDULE.

3. FURNISH AND INSTALL NEW PERSONA WIFI CARD ACCESS CONTROL LOCKS AS INDICATED IN ASSOCIATED DOOR SCHEDULE. PROVIDE CONTROL PROGRAMMING ENTRY PER NAMING CONVENTIONS AND DIRECTION OF URI DEPARTMENT OF HOUSING AND RESIDENTIAL LIFE. WHERE PERSONA LOCKS ARE PROVIDED AT EXISTING DOORS, PROVIDE EXISTING DOOR PREP TO RECEIVE NEW LOCK.

4. FURNISH AND INSTALL NEW SIGNAGE AS INDICATED. REMOVE EXISTING SIGNAGE AT EACH LOCATION; PATCH AND PAINT AREA BEHIND EXISTING SIGN NOT COVERED BY NEW SIGN.

5. PROVIDE NEW ELECTRICAL WORK FOR DOOR HOLD-OPENS AND KEY BOX LOCATIONS AS INDICATED ON ELECTRICAL DRAWINGS. PROVIDE CUTTING AND PATCHING AS REQUIRED TO ROUTE NEW CONDUIT AND/OR WIRING. PAINT ALL EXPOSED CONDUIT TO MATCH SURFACE OF WALL OR CEILING IT IS MOUNTED ON.

6. PROVIDE NEW FIRE ALARM CONTROL RE-PROGRAMMING FOR ALL NEW HOLD-OPENS. COORDINATE RE-PROGRAMMING WITH URI COORDINATOR OF ALARMS.

7. PROVIDE NEW FIRE ALARM CONTROL RE-PROGRAMMING FOR RE-NUMBERING OF ALL ROOMS IN BUILDING. PROVIDE ALL ASSOCIATED FIRE ALARM CONTROL TAGS AND LABELLING ASSOCIATED WITH RE-PROGRAMMING.

8. DOOR OPENING DIMENSIONS ARE SHOWN AS APPROXIMATE. FIELD VERIFY ALL OPENINGS AND CONDITIONS PRIOR TO ISSUING SHOP DRAWINGS.

9. REFER TO PROJECT SPECIFICATIONS FOR SCHEDULE OF ALLOWANCES.

LEGEND

101	DOOR TAG NUMBER

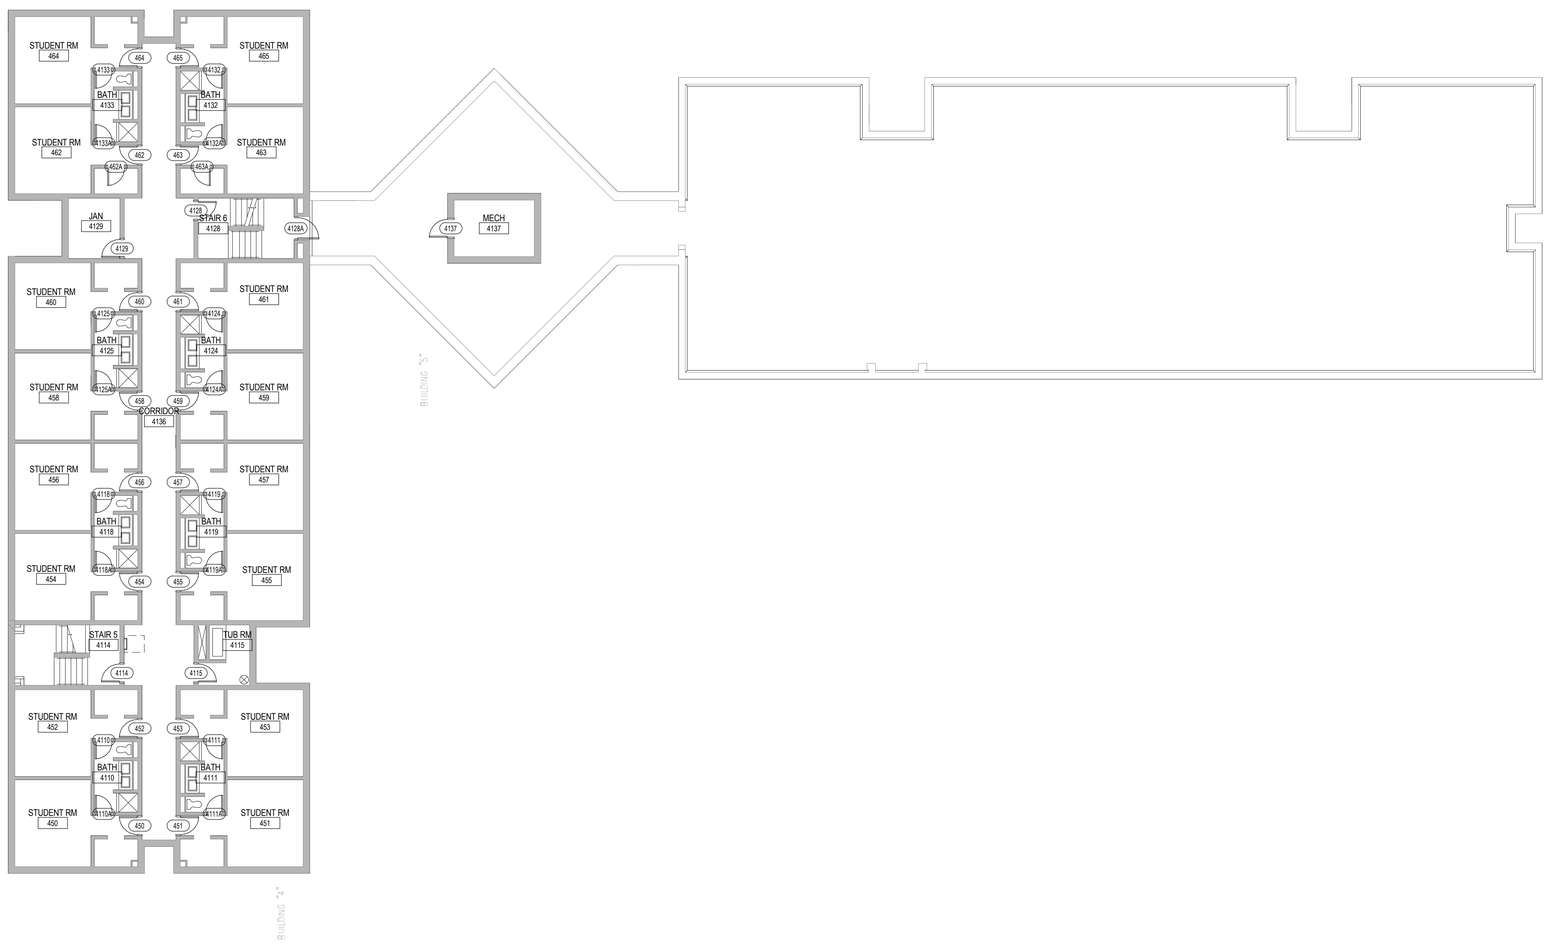

H8 4TH FLOOR PLAN
3/32" = 1'-0"

TectonArchitects
Tecton Architects | pc
Hartford CT, Westerly RI
860 548 0802
www.tectonarchitects.com

Notice:
This drawing is the property of Tecton Architects | pc The use, re-use or reproduction of this drawing for any purpose whatsoever without an expressed written agreement between Tecton Architects | pc and the user is prohibited. Rights to use the information on this sheet are not transferred until payment has been received for services rendered. Any rights so granted are non-transferable to other parties without the prior expressed written consent of Tecton Architects | pc

© 2013 Tecton Architects | pc

Owner
UNIVERSITY OF RHODE ISLAND

KINGSTON, RI. 02881

Project
RESIDENT HALL DOOR & LOCK REPLACEMENT

FAYERWEATHER HALL

URI # KC.R.MISC.2014.001

Key Plan

Seals

Issues

Date	Description

Revisions

No.	Date	Description
1	03/17/2014	ISSUED FOR BIDDING

Drawing Title
4TH FLOOR PLAN

Issue Date:	02-18-2014		
Project No:	URI-14-IN.09	Scale:	As indicated
Project Manager:	MT	Production Leader:	RH
Project Architect:	JH	Peer Reviewer:	-

Drawing Number
FA-A2.102

3/20/2014 11:13:00 AM F:\Projects\URI\URI17IN\09 Fayerweather Online Locks\drawings\architecture\FAYERWEATHER.rvt

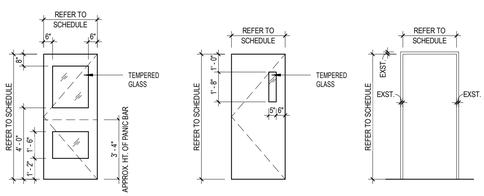

FG1 — EXTERIOR H. M. INSULATED 2 VISION PANELS

N — CORRIDORS NARROW LITE WOOD DOOR

AA — EXISTING FRAME TO RECEIVE NEW DOOR PATCH & PREP ALL FRAMES AS REQUIRED TO ACCEPT NEW FINISH

E10 DOOR AND FRAME ELEVATIONS

1/4" = 1'-0"

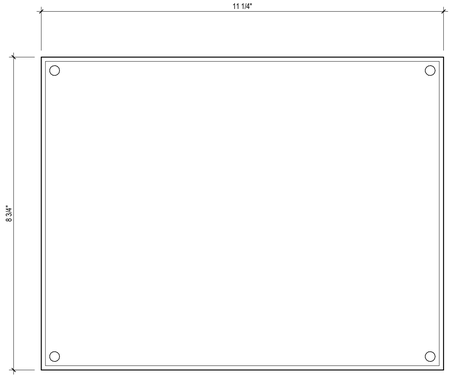

CLEAR UNBREAKABLE ACRYLIC WITH SQUARE CORNERS AND BEVELED EDGES. TYPICAL MOUNTING WITHOUT DOUBLE SIDED TAPE. LAMINATED PLANS PROVIDED BY OWNER.

APPLIED TO INTERIOR OF DOOR AT EACH ROOM PER SCHEDULE.

ALSO TO BE APPLIED IN CORRIDOR BETWEEN STAIRS.

H10 CLEAR ACRYLIC FIRE EVACUATION MAP COVER

6" = 1'-0"

DOOR AND FRAME SCHEDULE

ROOM NAME	DOOR NUMBER	DOOR DESCRIPTION Fire Rating	DOOR DESCRIPTION LEAF QTY	DOOR SIZE OPENING WIDTH	DOOR SIZE HEIGHT	DOOR DESCRIPTION ELEVATION	DOOR DESCRIPTION MATERIAL	DOOR DESCRIPTION FINISH	FRAME DESCRIPTION TYPE	FRAME DESCRIPTION MATERIAL	FRAME DESCRIPTION FINISH	HARDWARE LOCKSET / LATCHSET	HARDWARE SIGN TYPE	DOOR NUMBER	REMARKS
BASEMENT FLOOR															
STORAGE	017		1	2'-8"	7'-0"	EXST.	EXST.	EXST.	EXST.	EXST.	EXST.	EXST.		017	
STORAGE	017A		1	2'-8"	7'-0"	EXST.	EXST.	EXST.	EXST.	EXST.	EXST.	EXST.		017A	
STOR.	018		1	2'-8"	7'-0"	EXST.	EXST.	EXST.	EXST.	EXST.	EXST.	EXST.		018	
TOILET	019		1	2'-6"	7'-0"	EXST.	EXST.	EXST.	EXST.	EXST.	EXST.	EXST.		019	
STOR.	020		1	2'-6"	7'-0"	EXST.	EXST.	EXST.	EXST.	EXST.	EXST.	EXST.		020	
CORRIDOR	021		1	2'-8"	7'-0"	EXST.	EXST.	EXST.	EXST.	EXST.	EXST.	EXST.		021	
LAUNDRY	022		1	2'-8"	7'-0"	EXST.	EXST.	EXST.	EXST.	EXST.	EXST.	EXST.		022	
LAUNDRY	022A		1	3'-8"	7'-0"	EXST.	EXST.	EXST.	EXST.	EXST.	EXST.	EXST.		022A	
STAIR	023		1	2'-6"	7'-0"	EXST.	EXST.	EXST.	EXST.	EXST.	EXST.	EXST.		023	
STAIR	023A		1	2'-8"	7'-0"	EXST.	EXST.	EXST.	EXST.	EXST.	EXST.	EXST.		023A	
STORAGE	024		1	2'-8"	7'-0"	EXST.	EXST.	EXST.	EXST.	EXST.	EXST.	EXST.		024	
CORRIDOR	025		1	2'-6"	7'-0"	EXST.	EXST.	EXST.	EXST.	EXST.	EXST.	EXST.		025	
LAUNDRY	026		1	2'-8"	7'-0"	EXST.	EXST.	EXST.	EXST.	EXST.	EXST.	EXST.		026	
CORRIDOR	027		1	2'-8"	7'-0"	EXST.	EXST.	EXST.	EXST.	EXST.	EXST.	EXST.		027	
STAIR	028		1	2'-8"	7'-0"	EXST.	EXST.	EXST.	EXST.	EXST.	EXST.	EXST.		028	
STAIR	028A		1	2'-8"	7'-0"	EXST.	EXST.	EXST.	EXST.	EXST.	EXST.	EXST.		028A	
GENERATOR	029		1	2'-8"	7'-0"	EXST.	EXST.	EXST.	EXST.	EXST.	EXST.	EXST.		029	
STOR.	031		1	2'-8"	7'-0"	EXST.	EXST.	EXST.	EXST.	EXST.	EXST.	EXST.		031	
STOR.	031A		1	2'-8"	7'-0"	EXST.	EXST.	EXST.	EXST.	EXST.	EXST.	EXST.		031A	
COMPUTER RM	032		1	2'-8"	7'-0"	EXST.	EXST.	EXST.	EXST.	EXST.	EXST.	EXST.		032	
COMPUTER RM	032A		1	2'-8"	7'-0"	EXST.	EXST.	EXST.	EXST.	EXST.	EXST.	EXST.		032A	
1ST FLOOR															
STAIR	122		1	3'-6"	7'-0"	FG-1	HM	PT	AA	EXST.	PT	6A		122	
STAIR	123		1	3'-6"	7'-0"	FG-1	HM	PT	AA	EXST.	PT	6A		123	
BEDROOM	173		1	2'-8"	7'-0"	EXST.	EXST.	EXST.	EXST.	EXST.	EXST.	EXST.	H10	173	
KITCHEN	174A		1	2'-8"	7'-0"	F	HM	PT	AA	EXST.	PT	6C		174A	
BEDROOM	175		1	2'-8"	7'-0"	EXST.	EXST.	EXST.	EXST.	EXST.	EXST.	EXST.	H10	175	
STUDENT RM	176		1	2'-8"	7'-0"	EXST.	EXST.	EXST.	EXST.	EXST.	1B	H10		176	
STUDENT RM	177		1	2'-8"	7'-0"	EXST.	EXST.	EXST.	EXST.	EXST.	1B	H10		177	
STUDENT RM	178		1	2'-8"	7'-0"	EXST.	EXST.	EXST.	EXST.	EXST.	1B	H10		178	
STUDENT RM	179		1	2'-8"	7'-0"	EXST.	EXST.	EXST.	EXST.	EXST.	1B	H10		179	
STUDENT RM	180		1	2'-8"	7'-0"	EXST.	EXST.	EXST.	EXST.	EXST.	1B	H10		180	
STUDENT RM	181		1	2'-8"	7'-0"	EXST.	EXST.	EXST.	EXST.	EXST.	1B	H10		181	
STUDENT RM	182		1	2'-8"	7'-0"	EXST.	EXST.	EXST.	EXST.	EXST.	1B	H10		182	
STUDENT RM	183		1	2'-8"	7'-0"	EXST.	EXST.	EXST.	EXST.	EXST.	1B	H10		183	
STUDENT RM	184		1	2'-8"	7'-0"	EXST.	EXST.	EXST.	EXST.	EXST.	1B	H10		184	
STUDENT RM	185		1	2'-8"	7'-0"	EXST.	EXST.	EXST.	EXST.	EXST.	1B	H10		185	
STUDENT RM	186		1	2'-8"	7'-0"	EXST.	EXST.	EXST.	EXST.	EXST.	1B	H10		186	
STUDENT RM	187		1	2'-8"	7'-0"	EXST.	EXST.	EXST.	EXST.	EXST.	1B	H10		187	
BATH	1172		1	2'-0"	7'-0"	EXST.	EXST.	EXST.	EXST.	EXST.	EXST.	H10	H10	1172	
BATH	1173		1	2'-6"	7'-0"	EXST.	EXST.	EXST.	EXST.	EXST.	EXST.	H10	H10	1173	
BATH	1173A		1	2'-0"	7'-0"	EXST.	EXST.	EXST.	EXST.	EXST.	EXST.	H10	H10	1173A	
TUB RM	1177		1	2'-8"	7'-0"	EXST.	EXST.	EXST.	EXST.	EXST.	EXST.	H10	H10	1177	
STAIR	1178		1	2'-8"	7'-0"	EXST.	EXST.	EXST.	EXST.	EXST.	EXST.	EXST.		1178	
BATH	1181		1	2'-6"	7'-0"	EXST.	EXST.	EXST.	EXST.	EXST.	EXST.	H10		1181	
BATH	1181A		1	2'-6"	7'-0"	EXST.	EXST.	EXST.	EXST.	EXST.	EXST.	H10	H10	1181A	
BATH	1182		1	2'-6"	7'-0"	EXST.	EXST.	EXST.	EXST.	EXST.	EXST.	H10	H10	1182	
BATH	1182A		1	2'-6"	7'-0"	EXST.	EXST.	EXST.	EXST.	EXST.	EXST.	H10	H10	1182A	
BATH	1187		1	2'-6"	7'-0"	EXST.	EXST.	EXST.	EXST.	EXST.	EXST.	H10	H10	1187	
BATH	1187A		1	2'-6"	7'-0"	EXST.	EXST.	EXST.	EXST.	EXST.	EXST.	H10	H10	1187A	
BATH	1188		1	2'-6"	7'-0"	EXST.	EXST.	EXST.	EXST.	EXST.	EXST.	H10	H10	1188	
BATH	1188A		1	2'-6"	7'-0"	EXST.	EXST.	EXST.	EXST.	EXST.	EXST.	H10		1188A	
STAIR	1191		1	2'-8"	7'-0"	EXST.	EXST.	EXST.	EXST.	EXST.	EXST.			1191	
ENTRY	1193		1	2'-8"	7'-0"	EXST.	EXST.	PT	AA	EXST.	PT	6A		1193	
ENTRY	1193A		1	2'-8"	7'-0"	EXST.	EXST.	EXST.	EXST.	EXST.	EXST.	EXST.		1193A	
BATH	1196		1	2'-6"	7'-0"	EXST.	EXST.	EXST.	EXST.	EXST.	EXST.	H10	H10	1196	
BATH	1196A		1	2'-6"	7'-0"	EXST.	EXST.	EXST.	EXST.	EXST.	EXST.	H10	H10	1196A	
BATH	1197		1	2'-6"	7'-0"	EXST.	EXST.	EXST.	EXST.	EXST.	EXST.	H10	H10	1197	
BATH	1197A		1	2'-6"	7'-0"	EXST.	EXST.	EXST.	EXST.	EXST.	EXST.	H10	H10	1197A	
CORRIDOR	1200		1	2'-8"	7'-0"	F	WD.	STAIN	AA	EXST.	PT	1A	H10	1200	
2ND FLOOR															
ENTRY	118		1	3'-0"	7'-0"	EXST.	EXST.	EXST.	EXST.	EXST.	EXST.	EXST		118	
STAIR 5	119		1	3'-6"	7'-0"	FG-1	HM	PT	AA	EXST.	PT	6A		119	
ENTRY	131A		1	3'-0"	7'-0"	FG-1	HM	PT	AA	EXST.	PT	6A		131A	
ENTRY	131B		1	3'-0"	7'-0"	FG-1	HM	PT	AA	EXST.	PT	6A		131B	
ENTRY	131C		1	2'-8"	7'-0"	FG-1	HM	PT	AA	EXST.	PT	6A		131C	
STUDENT RM	150		1	2'-8"	7'-0"	EXST.	EXST.	EXST.	EXST.	EXST.	1B	H10		150	
STUDENT RM	151		1	2'-8"	7'-0"	EXST.	EXST.	EXST.	EXST.	EXST.	1B	H10		151	
STUDENT RM	152		1	2'-8"	7'-0"	EXST.	EXST.	EXST.	EXST.	EXST.	1B	H10		152	
STUDENT RM	153		1	2'-8"	7'-0"	EXST.	EXST.	EXST.	EXST.	EXST.	1B	H10		153	
STUDENT RM	154		1	2'-8"	7'-0"	EXST.	EXST.	EXST.	EXST.	EXST.	1B	H10		154	
STUDENT RM	155		1	2'-8"	7'-0"	EXST.	EXST.	EXST.	EXST.	EXST.	1B	H10		155	
STUDENT RM	156		1	2'-8"	7'-0"	EXST.	EXST.	EXST.	EXST.	EXST.	1B	H10		156	
STUDENT RM	157		1	2'-8"	7'-0"	EXST.	EXST.	EXST.	EXST.	EXST.	1B	H10		157	
STUDENT RM	158		1	2'-8"	7'-0"	EXST.	EXST.	EXST.	EXST.	EXST.	1B	H10		158	
STUDENT RM	159		1	2'-8"	7'-0"	EXST.	EXST.	EXST.	EXST.	EXST.	1B	H10		159	
STUDENT RM	160		1	2'-8"	7'-0"	EXST.	EXST.	EXST.	EXST.	EXST.	1B	H10		160	
STUDENT RM	161		1	2'-8"	7'-0"	EXST.	EXST.	EXST.	EXST.	EXST.	1B	H10		161	
STUDENT RM	162		1	2'-8"	7'-0"	EXST.	EXST.	EXST.	EXST.	EXST.	1B	H10		162	
STUDENT RM	162A		1	2'-0"	7'-0"	EXST.	EXST.	EXST.	EXST.	EXST.	EXST.	EXST.		162A	
STUDENT RM	163		1	2'-8"	7'-0"	EXST.	EXST.	EXST.	EXST.	EXST.	1B	H10	H10	163	
STUDENT RM	163A		1	2'-6"	7'-0"	EXST.	EXST.	EXST.	EXST.	EXST.	EXST.	EXST.		163A	
STUDENT RM	164		1	2'-8"	7'-0"	EXST.	EXST.	EXST.	EXST.	EXST.	1B	H10		164	
STUDENT RM	165		1	2'-8"	7'-0"	EXST.	EXST.	EXST.	EXST.	EXST.	1B	H10		165	
STUDENT RM	272		1	2'-8"	7'-0"	EXST.	EXST.	EXST.	EXST.	EXST.	1B	H10		272	
STUDENT RM	273		1	2'-8"	7'-0"	EXST.	EXST.	EXST.	EXST.	EXST.	1B	H10		273	
STUDENT RM	274		1	2'-8"	7'-0"	EXST.	EXST.	EXST.	EXST.	EXST.	1B	H10		274	
STUDENT RM	275		1	2'-8"	7'-0"	EXST.	EXST.	EXST.	EXST.	EXST.	1B	H10		275	
STUDENT RM	276		1	2'-8"	7'-0"	EXST.	EXST.	EXST.	EXST.	EXST.	1B	H10		276	
STUDENT RM	277		1	2'-8"	7'-0"	EXST.	EXST.	EXST.	EXST.	EXST.	1B	H10		277	
STUDENT RM	278		1	2'-8"	7'-0"	EXST.	EXST.	EXST.	EXST.	EXST.	1B	H10		278	
STUDENT RM	279		1	2'-8"	7'-0"	EXST.	EXST.	EXST.	EXST.	EXST.	1B	H10		279	
STUDENT RM	280		1	2'-8"	7'-0"	EXST.	EXST.	EXST.	EXST.	EXST.	1B	H10		280	
STUDENT RM	281		1	2'-8"	7'-0"	EXST.	EXST.	EXST.	EXST.	EXST.	1B	H10		281	
STUDENT RM	282		1	2'-8"	7'-0"	EXST.	EXST.	EXST.	EXST.	EXST.	1B	H10		282	
STUDENT RM	283		1	2'-8"	7'-0"	EXST.	EXST.	EXST.	EXST.	EXST.	1B	H10		283	
STUDENT RM	284		1	2'-8"	7'-0"	EXST.	EXST.	EXST.	EXST.	EXST.	1B	H10		284	
STUDENT RM	285		1	2'-8"	7'-0"	EXST.	EXST.	EXST.	EXST.	EXST.	1B	H10		285	
STUDENT RM	286		1	2'-8"	7'-0"	EXST.	EXST.	EXST.	EXST.	EXST.	1B	H10		286	
STUDENT RM	287		1	2'-8"	7'-0"	EXST.	EXST.	EXST.	EXST.	EXST.	1B	H10		287	
BATH	1119		1	2'-6"	7'-0"	EXST.	EXST.	EXST.	EXST.	EXST.	EXST.	H10		1119	
BATH	1119A		1	2'-6"	7'-0"	EXST.	EXST.	EXST.	EXST.	EXST.	EXST.	H10	H10	1119A	
BATH	1120		1	2'-6"	7'-0"	EXST.	EXST.	EXST.	EXST.	EXST.	EXST.	H10	H10	1120	
BATH	1120A		1	2'-6"	7'-0"	EXST.	EXST.	EXST.	EXST.	EXST.	EXST.	H10	H10	1120A	
ENTRY	1123		1	2'-8"	7'-0"	EXST.	EXST.	EXST.	EXST.	EXST.	EXST.	EXST.		1123	
STAIR	1125		1	2'-8"	7'-0"	EXST.	EXST.	EXST.	EXST.	EXST.	EXST.	EXST.		1125	
BATH	1128		1	2'-6"	7'-0"	EXST.	EXST.	EXST.	EXST.	EXST.	EXST.	H10	H10	1128	
BATH	1128A		1	2'-6"	7'-0"	EXST.	EXST.	EXST.	EXST.	EXST.	EXST.	H10	H10	1128A	
BATH	1129		1	2'-6"	7'-0"	EXST.	EXST.	EXST.	EXST.	EXST.	EXST.	H10	H10	1129	
BATH	1129A		1	2'-6"	7'-0"	EXST.	EXST.	EXST.	EXST.	EXST.	EXST.	H10	H10	1129A	
BATH	1135		1	2'-6"	7'-0"	EXST.	EXST.	EXST.	EXST.	EXST.	EXST.	H10	H10	1135	
BATH	1135A		1	2'-6"	7'-0"	EXST.	EXST.	EXST.	EXST.	EXST.	EXST.	H10	H10	1135A	
BATH	1136		1	2'-6"	7'-0"	EXST.	EXST.	EXST.	EXST.	EXST.	EXST.	H10	H10	1136	
BATH	1136A		1	2'-6"	7'-0"	EXST.	EXST.	EXST.	EXST.	EXST.	EXST.	H10	H10	1136A	
CORRIDOR	1139		1	2'-8"	7'-0"	EXST.	EXST.	EXST.	EXST.	EXST.	EXST.			1139	
TUB RM	1140		1	2'-8"	7'-0"	F	HM	PT	AA	EXST.	PT	4A	H10	1140	
BATH	1143		1	2'-6"	7'-0"	EXST.	EXST.	EXST.	EXST.	EXST.	EXST.	H10	H10	1143	
BATH	1143A		1	2'-6"	7'-0"	EXST.	EXST.	EXST.	EXST.	EXST.	EXST.	H10	H10	1143A	
BATH	1144		1	2'-6"	7'-0"	EXST.	EXST.	EXST.	EXST.	EXST.	EXST.	H10	H10	1144	
BATH	1144A		1	2'-6"	7'-0"	EXST.	EXST.	EXST.	EXST.	EXST.	EXST.	H10	H10	1144A	
ENTRY	1147		1	3'-2"	7'-0"	EXST.	EXST.	EXST.	EXST.	EXST.	EXST.	EXST.		1147	
OFFICE	1149		1	2'-8"	7'-0"	F	WD.	STAIN	AA	EXST.	PT	3B	H10	1149	
ENTRY	1153		1	3'-2"	7'-0"	EXST.	EXST.	EXST.	EXST.	EXST.	EXST.	EXST.		1153	
BATH	2157		1	2'-6"	7'-0"	EXST.	EXST.	EXST.	EXST.	EXST.	EXST.	H10	H10	2157	
BATH	2157A		1	2'-6"	7'-0"	EXST.	EXST.	EXST.	EXST.	EXST.	EXST.	H10	H10	2157A	
TUB RM	2159		1	2'-8"	7'-0"	F	HM	PT	AA	EXST.	PT	4A	H10	2159	
BATH	2161		1	2'-6"	7'-0"	EXST.	EXST.	EXST.	EXST.	EXST.	EXST.	H10	H10	2161	
BATH	2161A		1	2'-6"	7'-0"	EXST.	EXST.	EXST.	EXST.	EXST.	EXST.	H10	H10	2161A	
BATH	2164		1	2'-6"	7'-0"	EXST.	EXST.	EXST.	EXST.	EXST.	EXST.	H10	H10	2164	
BATH	2164A		1	2'-6"	7'-0"	EXST.	EXST.	EXST.	EXST.	EXST.	EXST.	H10	H10	2164A	
JAN	2166		1	2'-8"	7'-0"	F	HM	PT	AA	EXST.	PT	EXST.		2166	
BATH	2168		1	2'-6"	7'-0"	EXST.	EXST.	EXST.	EXST.	EXST.	EXST.	H10	H10	2168	
BATH	2168A		1	2'-6"	7'-0"	EXST.	EXST.	EXST.	EXST.	EXST.	EXST.	H10	H10	2168A	
BATH	2172		1	2'-6"	7'-0"	EXST.	EXST.	EXST.	EXST.	EXST.	EXST.	H10	H10	2172	
BATH	2172A		1	2'-6"	7'-0"	EXST.	EXST.	EXST.	EXST.	EXST.	EXST.	H10	H10	2172A	
BATH	2176		1	2'-6"	7'-0"	EXST.	EXST.	EXST.	EXST.	EXST.	EXST.	H10	H10	2176	
BATH	2176A		1	2'-6"	7'-0"	EXST.	EXST.	EXST.	EXST.	EXST.	EXST.	H10	H10	2176A	
BATH	2179		1	2'-6"	7'-0"	EXST.	EXST.	EXST.	EXST.	EXST.	EXST.	H10	H10	2179	
BATH	2179A		1	2'-6"	7'-0"	EXST.	EXST.	EXST.	EXST.	EXST.	EXST.	H10	H10	2179A	
BATH	2183		1	2'-6"	7'-0"	EXST.	EXST.	EXST.	EXST.	EXST.	EXST.	H10	H10	2183	
BATH	2183A		1	2'-6"	7'-0"	EXST.	EXST.	EXST.	EXST.	EXST.	EXST.	H10	H10	2183A	
STAIR	2262		1	2'-8"	7'-0"	EXST.	EXST.	EXST.	EXST.	EXST.	EXST.	EXST.		2262	
STAIR	2274		1	2'-8"	7'-0"	EXST.	EXST.	EXST.	EXST.	EXST.	EXST.	EXST.		2274	

DOOR AND FRAME SCHEDULE

ROOM NAME	DOOR NUMBER	DOOR DESCRIPTION Fire Rating	DOOR DESCRIPTION LEAF QTY	DOOR SIZE OPENING WIDTH	DOOR SIZE HEIGHT	DOOR DESCRIPTION ELEVATION	DOOR DESCRIPTION MATERIAL	DOOR DESCRIPTION FINISH	FRAME DESCRIPTION TYPE	FRAME DESCRIPTION MATERIAL	FRAME DESCRIPTION FINISH	HARDWARE LOCKSET / LATCHSET	HARDWARE SIGN TYPE	DOOR NUMBER	REMARKS
3RD FLOOR															
STUDENT RM	250		1	2'-8"	7'-0"	EXST.	EXST.	EXST.	EXST.	EXST.	EXST.	1B	H10	250	
STUDENT RM	251		1	2'-8"	7'-0"	EXST.	EXST.	EXST.	EXST.	EXST.	EXST.	1B	H10	251	
STUDENT RM	252		1	2'-8"	7'-0"	EXST.	EXST.	EXST.	EXST.	EXST.	EXST.	1B	H10	252	
STUDENT RM	253		1	2'-8"	7'-0"	EXST.	EXST.	EXST.	EXST.	EXST.	EXST.	1B	H10	253	
STUDENT RM	254		1	2'-8"	7'-0"	EXST.	EXST.	EXST.	EXST.	EXST.	EXST.	1B	H10	254	
STUDENT RM	255		1	2'-8"	7'-0"	EXST.	EXST.	EXST.	EXST.	EXST.	EXST.	1B	H10	255	
STUDENT RM	256		1	2'-8"	7'-0"	EXST.	EXST.	EXST.	EXST.	EXST.	EXST.	1B	H10	256	
STUDENT RM	257		1	2'-8"	7'-0"	EXST.	EXST.	EXST.	EXST.	EXST.	EXST.	1B	H10	257	
STUDENT RM	258		1	2'-8"	7'-0"	EXST.	EXST.	EXST.	EXST.	EXST.	EXST.	1B	H10	258	
STUDENT RM	259		1	2'-8"	7'-0"	EXST.	EXST.	EXST.	EXST.	EXST.	EXST.	1B	H10	259	
STUDENT RM	260		1	2'-8"	7'-0"	EXST.	EXST.	EXST.	EXST.	EXST.	EXST.	1B	H10	260	
STUDENT RM	261		1	2'-8"	7'-0"	EXST.	EXST.	EXST.	EXST.	EXST.	EXST.	1B	H10	261	
STUDENT RM	262		1	2'-8"	7'-0"	EXST.	EXST.	EXST.	EXST.	EXST.	EXST.	1B	H10	262	
STUDENT RM	262A		1	2'-6"	7'-0"	EXST.	EXST.	EXST.	EXST.	EXST.	EXST.	EXST.		262A	
STUDENT RM	263		1	2'-8"	7'-0"	EXST.	EXST.	EXST.	EXST.	EXST.	EXST.	1B	H10	263	
STUDENT RM	263A		1	2'-6"	7'-0"	EXST.	EXST.	EXST.	EXST.	EXST.	EXST.	EXST.		263A	
STUDENT RM	264		1	2'-8"	7'-0"	EXST.	EXST.	EXST.	EXST.	EXST.	EXST.	1B	H10	264	
STUDENT RM	265		1	2'-8"	7'-0"	EXST.	EXST.	EXST.	EXST.	EXST.	EXST.	1B	H10	265	
STUDENT RM	372		1	2'-8"	7'-0"	EXST.	EXST.	EXST.	EXST.	EXST.	EXST.	1B	H10	372	
STUDENT RM	373		1	2'-8"	7'-0"	EXST.	EXST.	EXST.	EXST.	EXST.	EXST.	1B	H10	373	
STUDENT RM	374		1	2'-8"	7'-0"	EXST.	EXST.	EXST.	EXST.	EXST.	EXST.	1B	H10	374	
STUDENT RM	375		1	2'-8"	7'-0"	EXST.	EXST.	EXST.	EXST.	EXST.	EXST.	1B	H10	375	
STUDENT RM	376		1	2'-8"	7'-0"	EXST.	EXST.	EXST.	EXST.	EXST.	EXST.	1B	H10	376	
STUDENT RM	377		1	2'-8"	7'-0"	EXST.	EXST.	EXST.	EXST.	EXST.	EXST.	1B	H10	377	
STUDENT RM	378		1	2'-8"	7'-0"	EXST.	EXST.	EXST.	EXST.	EXST.	EXST.	1B	H10	378	
STUDENT RM	379		1	2'-8"	7'-0"	EXST.	EXST.	EXST.	EXST.	EXST.	EXST.	1B	H10	379	
STUDENT RM	380		1	2'-8"	7'-0"	EXST.	EXST.	EXST.	EXST.	EXST.	EXST.	1B	H10	380	
STUDENT RM	381		1	2'-8"	7'-0"	EXST.	EXST.	EXST.	EXST.	EXST.	EXST.	1B	H10	381	
STUDENT RM	382		1	2'-8"	7'-0"	EXST.	EXST.	EXST.	EXST.	EXST.	EXST.	1B	H10	382	
STUDENT RM	383		1	2'-8"	7'-0"	EXST.	EXST.	EXST.	EXST.	EXST.	EXST.	1B	H10	383	
STUDENT RM	384		1	2'-8"	7'-0"	EXST.	EXST.	EXST.	EXST.	EXST.	EXST.	1B	H10	384	
STUDENT RM	385		1	2'-8"	7'-0"	EXST.	EXST.	EXST.	EXST.	EXST.	EXST.	1B	H10	385	
STUDENT RM	386		1	2'-8"	7'-0"	EXST.	EXST.	EXST.	EXST.	EXST.	EXST.	1B	H10	386	
STUDENT RM	387		1	2'-8"	7'-0"	EXST.	EXST.	EXST.	EXST.	EXST.	EXST.	1B	H10	387	
BATH	2100		1	2'-6"	7'-0"	EXST.	EXST.	EXST.	EXST.	EXST.	EXST.	EXST.	H10	2100	
BATH	2100A		1	2'-6"	7'-0"	EXST.	EXST.	EXST.	EXST.	EXST.	EXST.	EXST.	H10	2100A	
BATH	2105		1	2'-6"	7'-0"	EXST.	EXST.	EXST.	EXST.	EXST.	EXST.	EXST.	H10	2105	
BATH	2105A		1	2'-6"	7'-0"	EXST.	EXST.	EXST.	EXST.	EXST.	EXST.	EXST.	H10	2105A	
BATH	2110		1	2'-6"	7'-0"	EXST.	EXST.	EXST.	EXST.	EXST.	EXST.	EXST.	H10	2110	
BATH	2110A		1	2'-6"	7'-0"	EXST.	EXST.	EXST.	EXST.	EXST.	EXST.	EXST.	H10	2110A	
JAN	2113		1	2'-8"	7'-0"	F	HM	PT	AA	EXST.	PT	4A		2113	
BATH	2116		1	2'-6"	7'-0"	EXST.	EXST.	EXST.	EXST.	EXST.	EXST.	EXST.	H10	2116	
BATH	2116A		1	2'-6"	7'-0"	EXST.	EXST.	EXST.	EXST.	EXST.	EXST.	EXST.	H10	2116A	
BATH	2122		1	2'-6"	7'-0"	EXST.	EXST.	EXST.	EXST.	EXST.	EXST.	EXST.	H10	2122	
BATH	2122A		1	2'-6"	7'-0"	EXST.	EXST.	EXST.	EXST.	EXST.	EXST.	EXST.	H10	2122A	
TUB RM	2125		1	2'-8"	7'-0"	F	HM	STAIN	AA	EXST.	PT	4A	H10	2125	
BATH	2128		1	2'-6"	7'-0"	EXST.	EXST.	EXST.	EXST.	EXST.	EXST.	EXST.	H10	2128	
BATH	2128A		1	2'-6"	7'-0"	EXST.	EXST.	EXST.	EXST.	EXST.	EXST.	EXST.	H10	2128A	
BATH	2133		1	2'-6"	7'-0"	EXST.	EXST.	EXST.	EXST.	EXST.	EXST.	EXST.	H10	2133	
BATH	2133A		1	2'-6"	7'-0"	EXST.	EXST.	EXST.	EXST.	EXST.	EXST.	EXST.	H10	2133A	
BATH	2139		1	2'-6"	7'-0"	EXST.	EXST.	EXST.	EXST.	EXST.	EXST.	EXST.	H10	2139	
BATH	2139A		1	2'-6"	7'-0"	EXST.	EXST.	EXST.	EXST.	EXST.	EXST.	EXST.	H10	2139A	
WEST.	2142		1	3'-2"	7'-0"	EXST.	EXST.	EXST.	EXST.	EXST.	EXST.	EXST.		2142	
WEST.	2143		1	4'-0"	7'-0"	EXST.	EXST.	EXST.	EXST.	EXST.	EXST.	EXST.	H10	2143	
OFFICE	2144		1	2'-6"	7'-0"	F	WD.	STAIN	AA	EXST.	PT	3B	H10	2144	
LOUNGE	2146		1	4'-0"	7'-0"	EXST.	EXST.	EXST.	EXST.	EXST.	EXST.	EXST.	H10	2146	
WEST	2147		1	3'-2"	7'-0"	EXST.	EXST.	EXST.	EXST.	EXST.	EXST.	EXST.	H10	2147	
STAIR 6	2202		1	2'-8"	7'-0"	EXST.	EXST.	EXST.	EXST.	EXST.	EXST.	EXST.		2202	
STAIR 6	2236		1	2'-8"	7'-0"	EXST.	EXST.	EXST.	EXST.	EXST.	EXST.	EXST.		2236	

UNIVERSITY OF RHODE ISLAND

RESIDENT HALL DOOR & LOCK REPLACEMENT

GORHAM HALL
PROJECT # KC.R.MISC.2014.001

CLIENT:

THE UNIVERSITY OF RHODE ISLAND

THINK BIG WE DO

ARCHITECT:

Tecton Architects

Tecton Architects | pc
Hartford CT, Westerly RI
860 548 0802
www.tectonarchitects.com

JEFFREY J. WYSZ... No. 3810 REGISTERED ARCHITECT

ELECTRICAL ENGINEER:

CREATIVE ENVIRONMENT CORP · CONSULTING ENGINEERS ·

50 OFFICE PARKWAY
EAST PROVIDENCE, RI 02914
P: 401.438.7733
F: 401.438.7620
WWW.CEC-ENGINEERING.COM

DRAWING LIST

GENERAL
G0.0 COVER SHEET

ARCHITECTURAL
GO-A2.100 BASEMENT PLAN
GO-A2.101 1ST FLOOR PLAN
GO-A2.102 2ND FLOOR PLAN
GO-A2.103 3RD FLOOR PLAN
GO-A2.104 4TH FLOOR PLAN
GO-A2.301 DOOR SCHEDULE

PROJECT STATUS: PERMIT SET
ISSUE DATE: 02-18-2014

G0.0

F:\Projects\URI\URI17N10 Gorham Online Locks\drawings\architecture\GORHAM.rvt
PROJECT NUMBER: URI-14-IN.10
3/20/2014 10:52:14 AM

F:\Projects\URI\URI17N10 Gorham Online Locks\drawings\architecture\GORHAM.rvt
PROJECT NUMBER: URI-14-IN.10
3/20/2014 10:52:14 AM

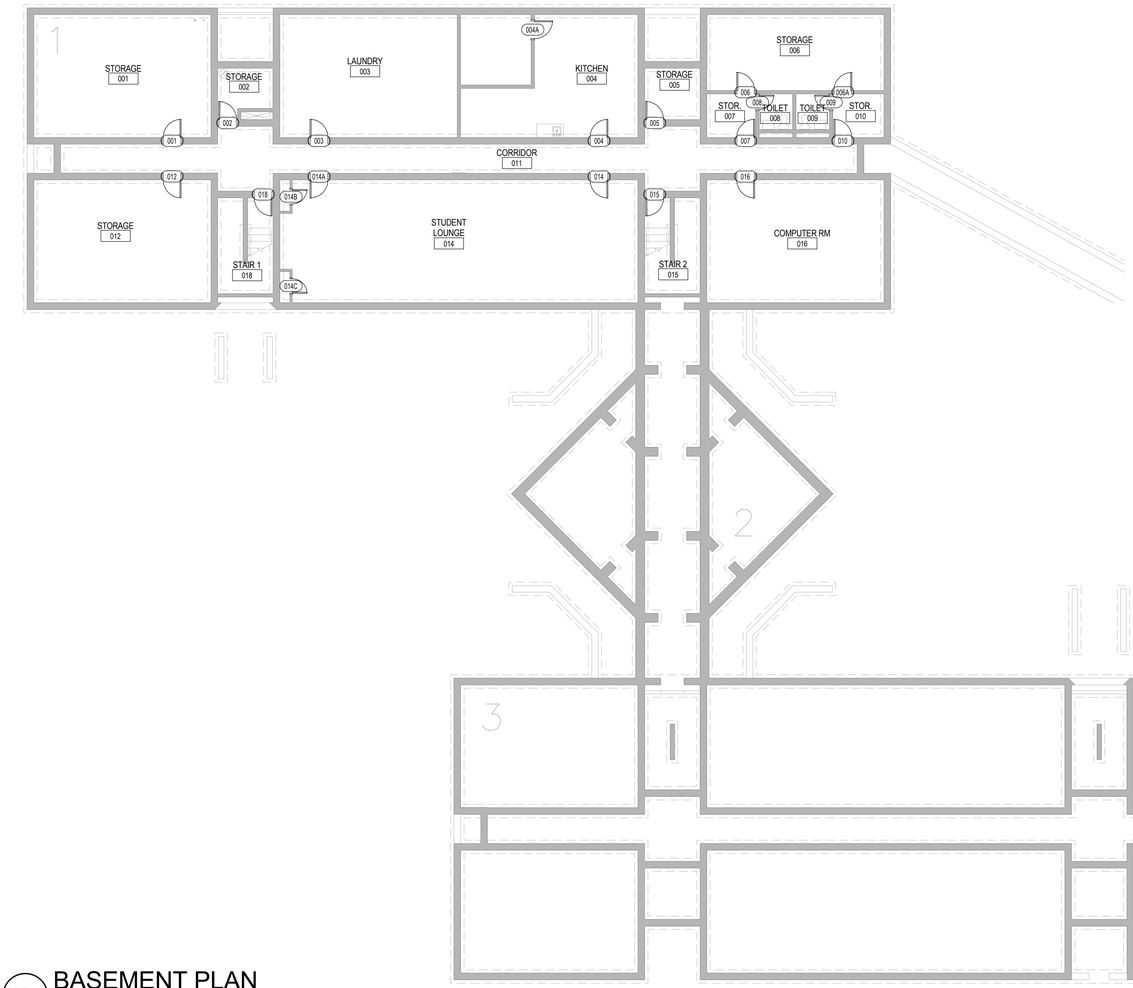

H7 BASEMENT PLAN

3/32" = 1'-0"

GENERAL NOTES - CONSTRUCTION

1. REMOVE AND DISPOSE OF ALL EXISTING DOORS, DOOR HARDWARE, AND SIGNAGE SCHEDULED TO BE REPLACED. COORDINATE WITH URI ACCESS CONTROL PRIOR TO REMOVAL FOR DETERMINATION OF ANY HARDWARE TO BE SALVAGED.

2. FURNISH AND INSTALL NEW DOORS AND DOOR HARDWARE AS INDICATED IN ASSOCIATED DOOR SCHEDULE.

3. FURNISH AND INSTALL NEW PERSONA WIFI CARD ACCESS CONTROL LOCKS AS INDICATED IN ASSOCIATED DOOR SCHEDULE. PROVIDE CONTROL PROGRAMMING ENTRY PER NAMING CONVENTIONS AND DIRECTION OF URI DEPARTMENT OF HOUSING AND RESIDENTIAL LIFE. WHERE PERSONA LOCKS ARE PROVIDED AT EXISTING DOORS, PROVIDE EXISTING DOOR PREP TO RECEIVE NEW LOCK.

4. FURNISH AND INSTALL NEW SIGNAGE AS INDICATED. REMOVE EXISTING SIGNAGE AT EACH LOCATION; PATCH AND PAINT AREA BEHIND EXISTING SIGN NOT COVERED BY NEW SIGN.

5. PROVIDE NEW ELECTRICAL WORK FOR DOOR HOLD-OPENS AND KEY BOX LOCATIONS AS INDICATED ON ELECTRICAL DRAWINGS. PROVIDE CUTTING AND PATCHING AS REQUIRED TO ROUTE NEW CONDUIT AND/OR WIRING. PAINT ALL EXPOSED CONDUIT TO MATCH SURFACE OF WALL OR CEILING IT IS MOUNTED ON.

6. PROVIDE NEW FIRE ALARM CONTROL RE-PROGRAMMING FOR ALL NEW HOLD-OPENS. COORDINATE RE-PROGRAMMING WITH URI COORDINATOR OF ALARMS.

7. PROVIDE NEW FIRE ALARM CONTROL RE-PROGRAMMING FOR RE-NUMBERING OF ALL ROOMS IN BUILDING. PROVIDE ALL ASSOCIATED FIRE ALARM CONTROL TAGS AND LABELLING ASSOCIATED WITH RE-PROGRAMMING.

8. DOOR OPENING DIMENSIONS ARE SHOWN AS APPROXIMATE. FIELD VERIFY ALL OPENINGS AND CONDITIONS PRIOR TO ISSUING SHOP DRAWINGS.

9. REFER TO PROJECT SPECIFICATIONS FOR SCHEDULE OF ALLOWANCES.

LEGEND

101 DOOR TAG NUMBER

Tecton Architects

Tecton Architects | pc
Hartford CT, Westerly RI
860 548 0802
www.tectonarchitects.com

Notice:
This drawing is the property of Tecton Architects | pc The use, re-use or reproduction of this drawing for any purpose whatsoever without an expressed written agreement between Tecton Architects | pc and the user is prohibited. Rights to use the information on this sheet are not transferred until payment has been received for services rendered. Any rights so granted are non-transferable to other parties without the prior expressed written consent of Tecton Architects | pc

© 2013 Tecton Architects | pc

Owner

UNIVERSITY OF RHODE ISLAND

KINGSTON, RI. 02881

Project

RESIDENT HALL DOOR & LOCK REPLACEMENT

GORHAM HALL

URI # KC.R.MISC.2014.001

Key Plan

Seals

Issues

Date	Description

Revisions

No.	Date	Description
1	03/17/2014	ISSUED FOR BIDDING

Drawing Title

BASEMENT PLAN

Issue Date:	02-18-2014		
Project No:	URI-14-IN.10	Scale:	As indicated
Project Manager:	MT	Production Leader:	RH
Project Architect:	JH	Peer Reviewer:	-

Drawing Number

GO-A2.100

3/20/2014 10:52:14 AM F:\Projects\URI\URI17IN10 Gorham Online Locks\drawings\architecture\GORHAM.rvt

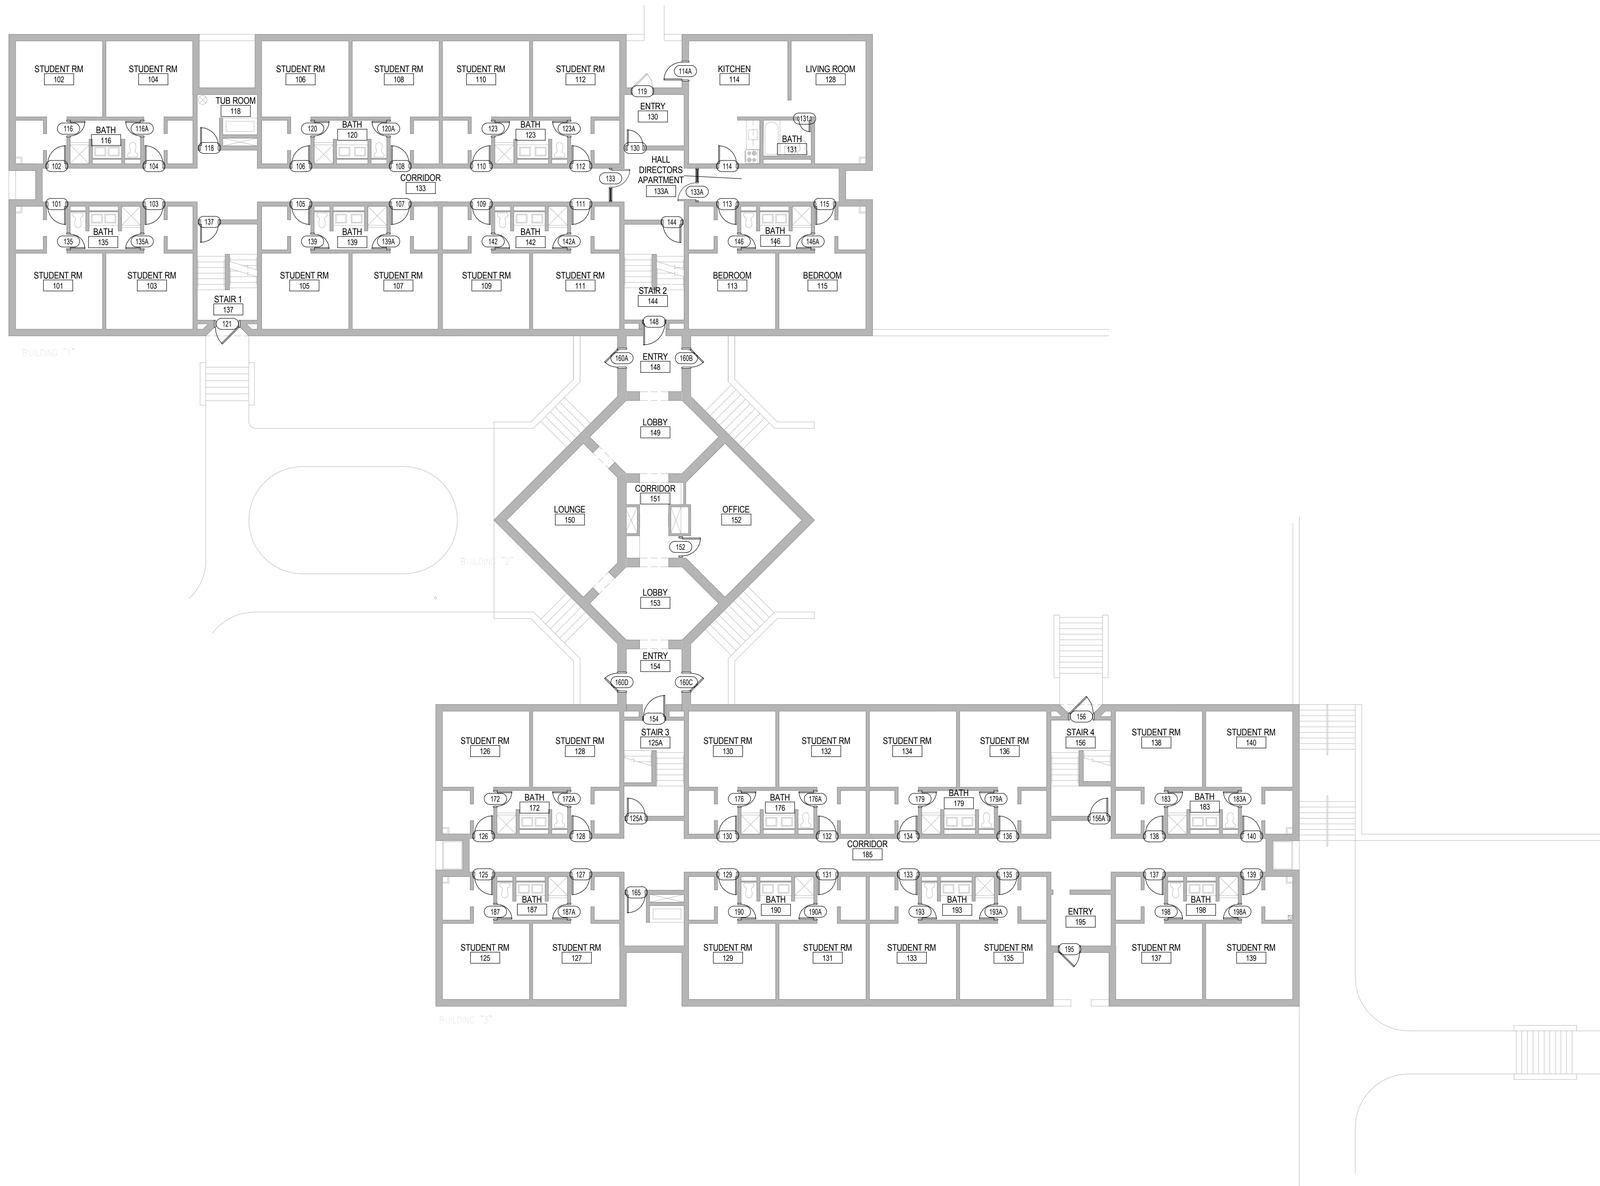

1ST FLOOR PLAN

H9

3/32" = 1'-0"

GENERAL NOTES - CONSTRUCTION

1. REMOVE AND DISPOSE OF ALL EXISTING DOORS, DOOR HARDWARE, AND SIGNAGE SCHEDULED TO BE REPLACED. COORDINATE WITH URI ACCESS CONTROL PRIOR TO REMOVAL FOR DETERMINATION OF ANY HARDWARE TO BE SALVAGED.

2. FURNISH AND INSTALL NEW DOORS AND DOOR HARDWARE AS INDICATED IN ASSOCIATED DOOR SCHEDULE.

3. FURNISH AND INSTALL NEW PERSONA WIFI CARD ACCESS CONTROL LOCKS AS INDICATED IN ASSOCIATED DOOR SCHEDULE. PROVIDE CONTROL PROGRAMMING ENTRY PER NAMING CONVENTIONS AND DIRECTION OF URI DEPARTMENT OF HOUSING AND RESIDENTIAL LIFE. WHERE PERSONA LOCKS ARE PROVIDED AT EXISTING DOORS, PROVIDE EXISTING DOOR PREP TO RECEIVE NEW LOCK.

4. FURNISH AND INSTALL NEW SIGNAGE AS INDICATED. REMOVE EXISTING SIGNAGE AT EACH LOCATION; PATCH AND PAINT AREA BEHIND EXISTING SIGN NOT COVERED BY NEW SIGN.

5. PROVIDE NEW ELECTRICAL WORK FOR DOOR HOLD-OPENS AND KEY BOX LOCATIONS AS INDICATED ON ELECTRICAL DRAWINGS. PROVIDE CUTTING AND PATCHING AS REQUIRED TO ROUTE NEW CONDUIT AND/OR WIRING. PAINT ALL EXPOSED CONDUIT TO MATCH SURFACE OF WALL OR CEILING IT IS MOUNTED ON.

6. PROVIDE NEW FIRE ALARM CONTROL RE-PROGRAMMING FOR ALL NEW HOLD-OPENS. COORDINATE RE-PROGRAMMING WITH URI COORDINATOR OF ALARMS.

7. PROVIDE NEW FIRE ALARM CONTROL RE-PROGRAMMING FOR RE-NUMBERING OF ALL ROOMS IN BUILDING. PROVIDE ALL ASSOCIATED FIRE ALARM CONTROL TAGS AND LABELLING ASSOCIATED WITH RE-PROGRAMMING.

8. DOOR OPENING DIMENSIONS ARE SHOWN AS APPROXIMATE. FIELD VERIFY ALL OPENINGS AND CONDITIONS PRIOR TO ISSUING SHOP DRAWINGS.

9. REFER TO PROJECT SPECIFICATIONS FOR SCHEDULE OF ALLOWANCES.

LEGEND

101 DOOR TAG NUMBER

Tecton Architects

Tecton Architects | pc
Hartford CT, Westerly RI
860 548 0802
www.tectonarchitects.com

Notice:
This drawing is the property of Tecton Architects | pc The use, re-use or reproduction of this drawing for any purpose whatsoever without an expressed written agreement between Tecton Architects | pc and the user is prohibited. Rights to use the information on this sheet are not transferred until payment has been received for services rendered. Any rights so granted are non-transferable to other parties without the prior expressed written consent of Tecton Architects | pc

© 2013 Tecton Architects | pc

Owner

UNIVERSITY OF RHODE ISLAND

KINGSTON, RI. 02881

Project

RESIDENT HALL DOOR & LOCK REPLACEMENT

GORHAM HALL

URI # KC.R.MISC.2014.001

Key Plan

Seals

JEFFREY J. WYSZKOWSKI
No. 3810
REGISTERED ARCHITECT

Issues

Date	Description

Revisions

No.	Date	Description
1	03/17/2014	ISSUED FOR BIDDING

Drawing Title

1ST FLOOR PLAN

Issue Date:	02-18-2014		
Project No:	URI-14-IN.10	Scale:	As indicated
Project Manager:	MT	Production Leader:	RH
Project Architect:	JH	Peer Reviewer:	-

Drawing Number

GO-A2.101

3/20/2014 10:52:15 AM F:\Projects\URI\URI17IN10 Gorham Online Locks\drawings\architecture\GORHAM.rvt

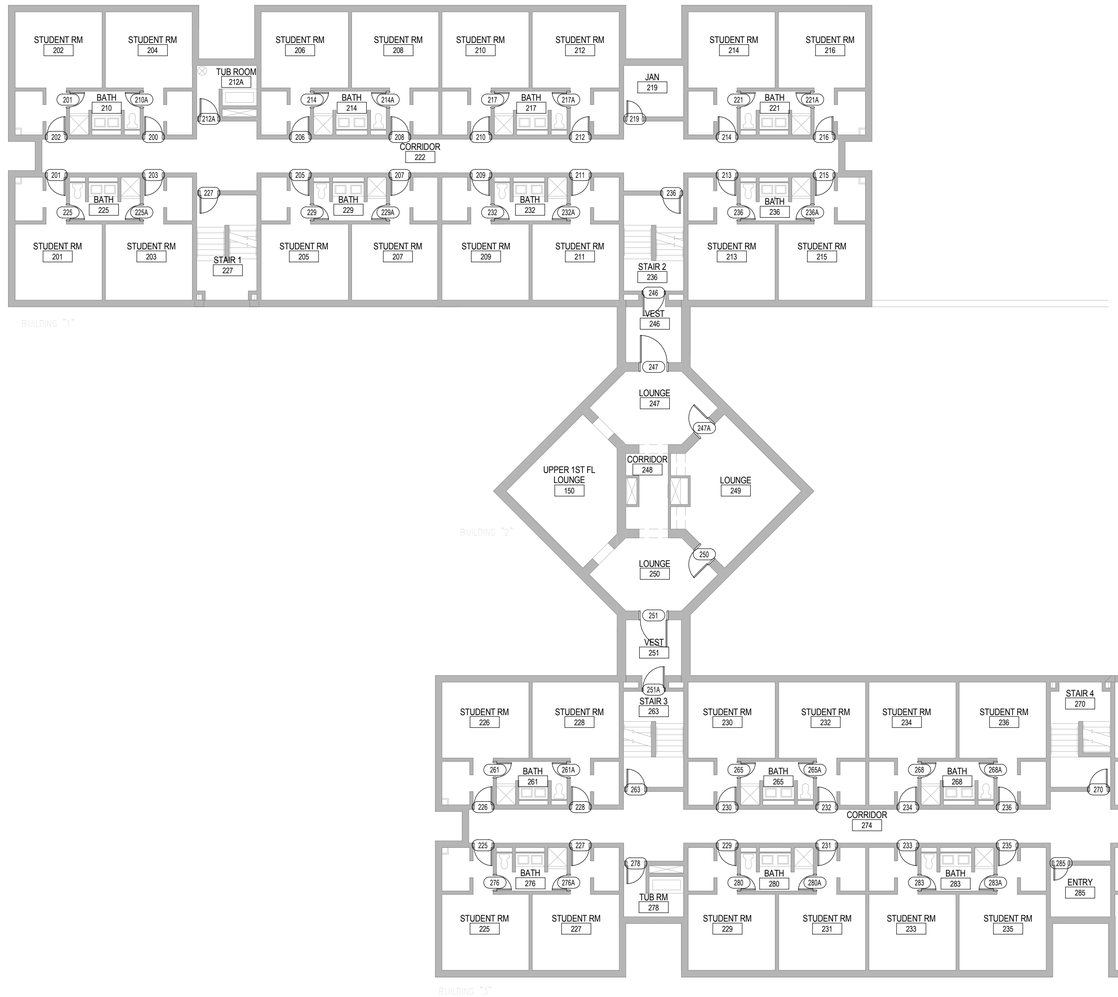

H9 2ND FLOOR PLAN

3/32" = 1'-0"

GENERAL NOTES - CONSTRUCTION

1. REMOVE AND DISPOSE OF ALL EXISTING DOORS, DOOR HARDWARE, AND SIGNAGE SCHEDULED TO BE REPLACED. COORDINATE WITH URI ACCESS CONTROL PRIOR TO REMOVAL FOR DETERMINATION OF ANY HARDWARE TO BE SALVAGED.

2. FURNISH AND INSTALL NEW DOORS AND DOOR HARDWARE AS INDICATED IN ASSOCIATED DOOR SCHEDULE.

3. FURNISH AND INSTALL NEW PERSONA WIFI CARD ACCESS CONTROL LOCKS AS INDICATED IN ASSOCIATED DOOR SCHEDULE. PROVIDE CONTROL PROGRAMMING ENTRY PER NAMING CONVENTIONS AND DIRECTION OF URI DEPARTMENT OF HOUSING AND RESIDENTIAL LIFE. WHERE PERSONA LOCKS ARE PROVIDED AT EXISTING DOORS, PROVIDE EXISTING DOOR PREP TO RECEIVE NEW LOCK.

4. FURNISH AND INSTALL NEW SIGNAGE AS INDICATED. REMOVE EXISTING SIGNAGE AT EACH LOCATION; PATCH AND PAINT AREA BEHIND EXISTING SIGN NOT COVERED BY NEW SIGN.

5. PROVIDE NEW ELECTRICAL WORK FOR DOOR HOLD-OPENS AND KEY BOX LOCATIONS AS INDICATED ON ELECTRICAL DRAWINGS. PROVIDE CUTTING AND PATCHING AS REQUIRED TO ROUTE NEW CONDUIT AND/OR WIRING. PAINT ALL EXPOSED CONDUIT TO MATCH SURFACE OF WALL OR CEILING IT IS MOUNTED ON.

6. PROVIDE NEW FIRE ALARM CONTROL RE-PROGRAMMING FOR ALL NEW HOLD-OPENS. COORDINATE RE-PROGRAMMING WITH URI COORDINATOR OF ALARMS.

7. PROVIDE NEW FIRE ALARM CONTROL RE-PROGRAMMING FOR RE-NUMBERING OF ALL ROOMS IN BUILDING. PROVIDE ALL ASSOCIATED FIRE ALARM CONTROL TAGS AND LABELLING ASSOCIATED WITH RE-PROGRAMMING.

8. DOOR OPENING DIMENSIONS ARE SHOWN AS APPROXIMATE. FIELD VERIFY ALL OPENINGS AND CONDITIONS PRIOR TO ISSUING SHOP DRAWINGS.

9. REFER TO PROJECT SPECIFICATIONS FOR SCHEDULE OF ALLOWANCES.

LEGEND

101 DOOR TAG NUMBER

Tecton Architects

Tecton Architects | pc
Hartford CT, Westerly RI
860 548 0802
www.tectonarchitects.com

Notice:
This drawing is the property of Tecton Architects | pc The use, re-use or reproduction of this drawing for any purpose whatsoever without an expressed written agreement between Tecton Architects | pc and the user is prohibited. Rights to use the information on this sheet are not transferred until payment has been received for services rendered. Any rights so granted are non-transferable to other parties without the prior expressed written consent of Tecton Architects | pc

© 2013 Tecton Architects | pc

Owner

UNIVERSITY OF RHODE ISLAND

KINGSTON, RI. 02881

Project

RESIDENT HALL DOOR & LOCK REPLACEMENT

GORHAM HALL

URI # KC.R.MISC.2014.001

Key Plan

Seals

Issues

Date	Description

Revisions

No.	Date	Description
1	03/17/2014	ISSUED FOR BIDDING

Drawing Title

2ND FLOOR PLAN

Issue Date:	02-18-2014		
Project No:	URI-14-IN.10	Scale:	As indicated
Project Manager:	MT	Production Leader:	RH
Project Architect:	JH	Peer Reviewer:	

Drawing Number

GO-A2.102

3/20/2014 10:52:17 AM F:\Projects\URI\URI177N10 Gorham Online Locks\drawings\architecture\GORHAM.rvt

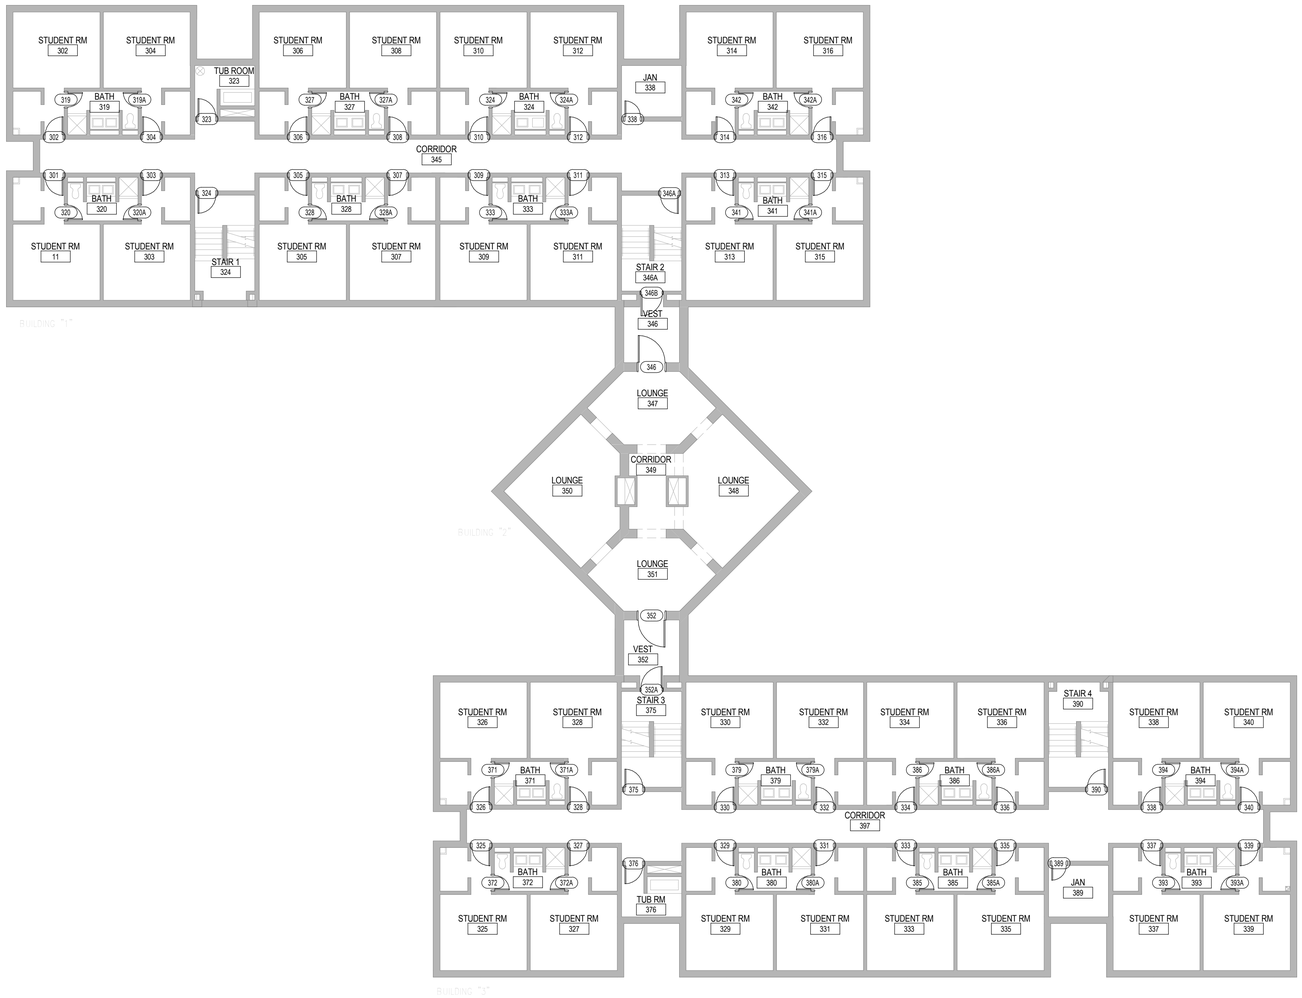

H9 3RD FLOOR PLAN

3/32" = 1'-0"

GENERAL NOTES - CONSTRUCTION

1. REMOVE AND DISPOSE OF ALL EXISTING DOORS, DOOR HARDWARE, AND SIGNAGE SCHEDULED TO BE REPLACED. COORDINATE WITH URI ACCESS CONTROL PRIOR TO REMOVAL FOR DETERMINATION OF ANY HARDWARE TO BE SALVAGED.

2. FURNISH AND INSTALL NEW DOORS AND DOOR HARDWARE AS INDICATED IN ASSOCIATED DOOR SCHEDULE.

3. FURNISH AND INSTALL NEW PERSONA WIFI CARD ACCESS CONTROL LOCKS AS INDICATED IN ASSOCIATED DOOR SCHEDULE. PROVIDE CONTROL PROGRAMMING ENTRY PER NAMING CONVENTIONS AND DIRECTION OF URI DEPARTMENT OF HOUSING AND RESIDENTIAL LIFE. WHERE PERSONA LOCKS ARE PROVIDED AT EXISTING DOORS, PROVIDE EXISTING DOOR PREP TO RECEIVE NEW LOCK.

4. FURNISH AND INSTALL NEW SIGNAGE AS INDICATED. REMOVE EXISTING SIGNAGE AT EACH LOCATION; PATCH AND PAINT AREA BEHIND EXISTING SIGN NOT COVERED BY NEW SIGN.

5. PROVIDE NEW ELECTRICAL WORK FOR DOOR HOLD-OPENS AND KEY BOX LOCATIONS AS INDICATED ON ELECTRICAL DRAWINGS. PROVIDE CUTTING AND PATCHING AS REQUIRED TO ROUTE NEW CONDUIT AND/OR WIRING. PAINT ALL EXPOSED CONDUIT TO MATCH SURFACE OF WALL OR CEILING IT IS MOUNTED ON.

6. PROVIDE NEW FIRE ALARM CONTROL RE-PROGRAMMING FOR ALL NEW HOLD-OPENS. COORDINATE RE-PROGRAMMING WITH URI COORDINATOR OF ALARMS.

7. PROVIDE NEW FIRE ALARM CONTROL RE-PROGRAMMING FOR RE-NUMBERING OF ALL ROOMS IN BUILDING. PROVIDE ALL ASSOCIATED FIRE ALARM CONTROL TAGS AND LABELLING ASSOCIATED WITH RE-PROGRAMMING.

8. DOOR OPENING DIMENSIONS ARE SHOWN AS APPROXIMATE. FIELD VERIFY ALL OPENINGS AND CONDITIONS PRIOR TO ISSUING SHOP DRAWINGS.

9. REFER TO PROJECT SPECIFICATIONS FOR SCHEDULE OF ALLOWANCES.

LEGEND

101 DOOR TAG NUMBER

Tecton Architects

Tecton Architects | pc
Hartford CT, Westerly RI
860 548 0802
www.tectonarchitects.com

Notice:
This drawing is the property of Tecton Architects | pc The use, re-use or reproduction of this drawing for any purpose whatsoever without an expressed written agreement between Tecton Architects | pc and the user is prohibited. Rights to use the information on this sheet are not transferred until payment has been received for services rendered. Any rights so granted are non-transferable to other parties without the prior expressed written consent of Tecton Architects | pc

© 2013 Tecton Architects | pc

Owner

UNIVERSITY OF RHODE ISLAND

KINGSTON, RI. 02881

Project

RESIDENT HALL DOOR & LOCK REPLACEMENT

GORHAM HALL

URI # KC.R.MISC.2014.001

Key Plan

Seals

Issues

Date	Description

Revisions

No.	Date	Description
1	03/17/2014	ISSUED FOR BIDDING

Drawing Title

3RD FLOOR PLAN

Issue Date:	02-18-2014		
Project No:	URI-14-IN.10	Scale:	As indicated
Project Manager:	MT	Production Leader:	RH
Project Architect:	JH	Peer Reviewer:	-

Drawing Number

GO-A2.103

3/20/2014 10:52:18 AM F:\Projects\URI\URI17IN10 Gorham Online Locks\drawings\architecture\GORHAM.rvt

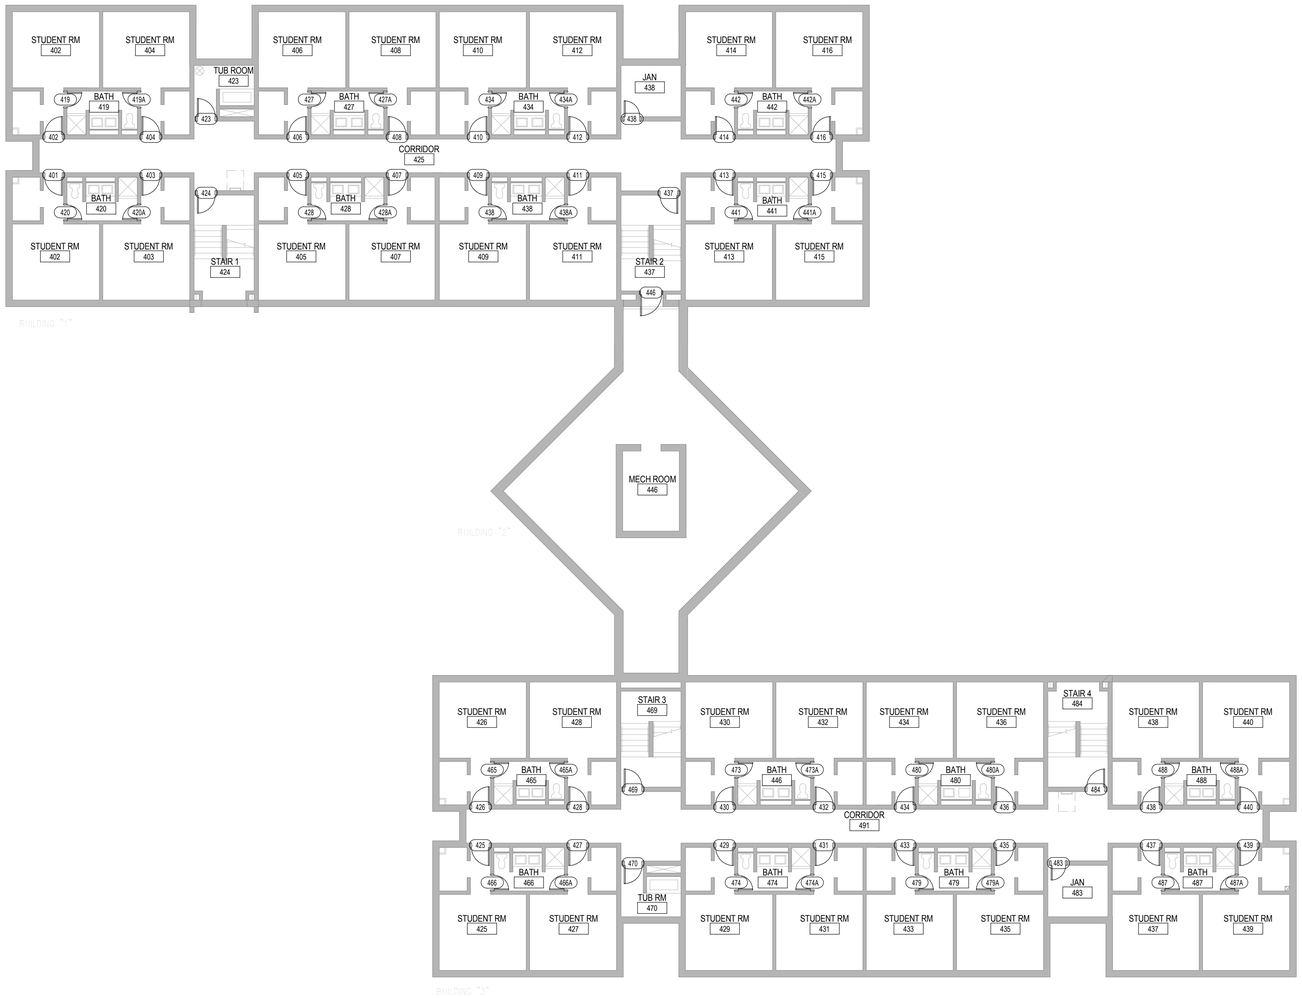

H8 4TH FLOOR PLAN

3/32" = 1'-0"

GENERAL NOTES - CONSTRUCTION

1. REMOVE AND DISPOSE OF ALL EXISTING DOORS, DOOR HARDWARE, AND SIGNAGE SCHEDULED TO BE REPLACED. COORDINATE WITH URI ACCESS CONTROL PRIOR TO REMOVAL FOR DETERMINATION OF ANY HARDWARE TO BE SALVAGED.

2. FURNISH AND INSTALL NEW DOORS AND DOOR HARDWARE AS INDICATED IN ASSOCIATED DOOR SCHEDULE.

3. FURNISH AND INSTALL NEW PERSONA WIFI CARD ACCESS CONTROL LOCKS AS INDICATED IN ASSOCIATED DOOR SCHEDULE. PROVIDE CONTROL PROGRAMMING ENTRY PER NAMING CONVENTIONS AND DIRECTION OF URI DEPARTMENT OF HOUSING AND RESIDENTIAL LIFE. WHERE PERSONA LOCKS ARE PROVIDED AT EXISTING DOORS, PROVIDE EXISTING DOOR PREP TO RECEIVE NEW LOCK.

4. FURNISH AND INSTALL NEW SIGNAGE AS INDICATED. REMOVE EXISTING SIGNAGE AT EACH LOCATION; PATCH AND PAINT AREA BEHIND EXISTING SIGN NOT COVERED BY NEW SIGN.

5. PROVIDE NEW ELECTRICAL WORK FOR DOOR HOLD-OPENS AND KEY BOX LOCATIONS AS INDICATED ON ELECTRICAL DRAWINGS. PROVIDE CUTTING AND PATCHING AS REQUIRED TO ROUTE NEW CONDUIT AND/OR WIRING. PAINT ALL EXPOSED CONDUIT TO MATCH SURFACE OF WALL OR CEILING IT IS MOUNTED ON.

6. PROVIDE NEW FIRE ALARM CONTROL RE-PROGRAMMING FOR ALL NEW HOLD-OPENS. COORDINATE RE-PROGRAMMING WITH URI COORDINATOR OF ALARMS.

7. PROVIDE NEW FIRE ALARM CONTROL RE-PROGRAMMING FOR RE-NUMBERING OF ALL ROOMS IN BUILDING. PROVIDE ALL ASSOCIATED FIRE ALARM CONTROL TAGS AND LABELLING ASSOCIATED WITH RE-PROGRAMMING.

8. DOOR OPENING DIMENSIONS ARE SHOWN AS APPROXIMATE. FIELD VERIFY ALL OPENINGS AND CONDITIONS PRIOR TO ISSUING SHOP DRAWINGS.

9. REFER TO PROJECT SPECIFICATIONS FOR SCHEDULE OF ALLOWANCES.

LEGEND

101 DOOR TAG NUMBER

Tecton Architects

Tecton Architects | pc
Hartford CT, Westerly RI
860 548 0802
www.tectonarchitects.com

Notice:
This drawing is the property of Tecton Architects | pc The use, re-use or reproduction of this drawing for any purpose whatsoever without an expressed written agreement between Tecton Architects | pc and the user is prohibited. Rights to use the information on this sheet are not transferred until payment has been received for services rendered. Any rights so granted are non-transferable to other parties without the prior expressed written consent of Tecton Architects | pc

© 2013 Tecton Architects | pc

Owner

UNIVERSITY OF RHODE ISLAND

KINGSTON, RI. 02881

Project

RESIDENT HALL DOOR & LOCK REPLACEMENT

GORHAM HALL

URI # KC.R.MISC.2014.001

Key Plan

Seals

JEFFREY J. WYSZ
3819
REGISTERED ARCHITECT

Issues

Date	Description

Revisions

No.	Date	Description
1	03/17/2014	ISSUED FOR BIDDING

Drawing Title

4TH FLOOR PLAN

Issue Date:			02-18-2014
Project No:	URI-14-IN.10	Scale:	As indicated
Project Manager:	MT	Production Leader:	RH
Project Architect:	JH	Peer Reviewer:	-

Drawing Number

GO-A2.104

3/20/2014 10:52:19 AM F:\Projects\URI\URI17IN10 Gorham Online Locks\drawings\architecture\GORHAM.rvt

DOOR AND FRAME SCHEDULE

ROOM NAME	DOOR NUMBER	DOOR DESCRIPTION: Fire Rating	DOOR DESCRIPTION: LEAF QTY	DOOR SIZE: OPENING WIDTH	DOOR SIZE: HEIGHT	DOOR DESCRIPTION: ELEVATION	DOOR DESCRIPTION: MATERIAL	DOOR DESCRIPTION: FINISH	FRAME DESCRIPTION: TYPE	FRAME DESCRIPTION: MATERIAL	FRAME DESCRIPTION: FINISH	HARDWARE: LOCKSET / LATCHSET	SIGN TYPE	DOOR NUMBER	REMARKS
BASEMENT FLOOR															
CORRIDOR	001		1	2'-8"	7'-0"	EXIST.	EXIST.	EXIST.	EXIST.	EXIST.	EXIST.	EXIST.		001	
STORAGE	002		1	2'-8"	7'-0"	EXIST.	EXIST.	EXIST.	EXIST.	EXIST.	EXIST.	EXIST.		002	
LAUNDRY	003		1	2'-8"	7'-0"	EXIST.	EXIST.	EXIST.	EXIST.	EXIST.	EXIST.	EXIST.		003	
KITCHEN	004		1	2'-8"	7'-0"	EXIST.	EXIST.	EXIST.	EXIST.	EXIST.	EXIST.	EXIST.		004	
KITCHEN	004A		1	2'-8"	7'-0"	EXIST.	EXIST.	EXIST.	EXIST.	EXIST.	EXIST.	EXIST.		004A	
STORAGE	005		1	2'-8"	7'-0"	EXIST.	EXIST.	EXIST.	EXIST.	EXIST.	EXIST.	EXIST.		005	
STORAGE	006		1	2'-8"	7'-0"	EXIST.	EXIST.	EXIST.	EXIST.	EXIST.	EXIST.	EXIST.		006	
STOR.	006A		1	2'-8"	7'-0"	EXIST.	EXIST.	EXIST.	EXIST.	EXIST.	EXIST.	EXIST.		006A	
STOR.	007		1	2'-8"	7'-0"	EXIST.	EXIST.	EXIST.	EXIST.	EXIST.	EXIST.	EXIST.		007	
TOILET	008		1	2'-2"	7'-0"	EXIST.	EXIST.	EXIST.	EXIST.	EXIST.	EXIST.	EXIST.		008	
STOR.	009		1	2'-2"	7'-0"	EXIST.	EXIST.	EXIST.	EXIST.	EXIST.	EXIST.	EXIST.		009	
CORRIDOR	010		1	2'-8"	7'-0"	EXIST.	EXIST.	EXIST.	EXIST.	EXIST.	EXIST.	EXIST.		010	
STORAGE	012		1	2'-8"	7'-0"	EXIST.	EXIST.	EXIST.	EXIST.	EXIST.	EXIST.	EXIST.		012	
STUDENT LOUNGE	014		1	2'-8"	7'-0"	EXIST.	EXIST.	EXIST.	EXIST.	EXIST.	EXIST.	EXIST.		014	
STUDENT LOUNGE	014A		1	2'-8"	7'-0"	EXIST.	EXIST.	EXIST.	EXIST.	EXIST.	EXIST.	EXIST.		014A	
STUDENT LOUNGE	014B		1	2'-2"	7'-0"	EXIST.	EXIST.	EXIST.	EXIST.	EXIST.	EXIST.	EXIST.		014B	
STUDENT LOUNGE	014C		1	2'-2"	7'-0"	EXIST.	EXIST.	EXIST.	EXIST.	EXIST.	EXIST.	EXIST.		014C	
STAIR 2	015		1	2'-8"	7'-0"	EXIST.	EXIST.	EXIST.	EXIST.	EXIST.	EXIST.	EXIST.		015	
COMPUTER RM	016		1	2'-8"	7'-0"	EXIST.	EXIST.	EXIST.	EXIST.	EXIST.	EXIST.	EXIST.		016	
STAIR 1	018		1	2'-8"	7'-0"	EXIST.	EXIST.	EXIST.	EXIST.	EXIST.	EXIST.	EXIST.		018	
1ST FLOOR															
STUDENT RM	101		1	2'-8"	7'-0"	EXIST.	EXIST.	EXIST.	EXIST.	EXIST.	EXIST.	1B	F10	101	
STUDENT RM	102		1	2'-8"	7'-0"	EXIST.	EXIST.	EXIST.	EXIST.	EXIST.	EXIST.	1B	F10	102	
STUDENT RM	103		1	2'-8"	7'-0"	EXIST.	EXIST.	EXIST.	EXIST.	EXIST.	EXIST.	1B	F10	103	
STUDENT RM	104		1	2'-8"	7'-0"	EXIST.	EXIST.	EXIST.	EXIST.	EXIST.	EXIST.	1B	F10	104	
STUDENT RM	105		1	2'-8"	7'-0"	EXIST.	EXIST.	EXIST.	EXIST.	EXIST.	EXIST.	1B	F10	105	
STUDENT RM	106		1	2'-8"	7'-0"	EXIST.	EXIST.	EXIST.	EXIST.	EXIST.	EXIST.	1B	F10	106	
STUDENT RM	107		1	2'-8"	7'-0"	EXIST.	EXIST.	EXIST.	EXIST.	EXIST.	EXIST.	1B	F10	107	
STUDENT RM	108		1	2'-8"	7'-0"	EXIST.	EXIST.	EXIST.	EXIST.	EXIST.	EXIST.	1B	F10	108	
STUDENT RM	109		1	2'-8"	7'-0"	EXIST.	EXIST.	EXIST.	EXIST.	EXIST.	EXIST.	1B	F10	109	
STUDENT RM	110		1	2'-8"	7'-0"	EXIST.	EXIST.	EXIST.	EXIST.	EXIST.	EXIST.	1B	F10	110	
STUDENT RM	111		1	2'-8"	7'-0"	EXIST.	EXIST.	EXIST.	EXIST.	EXIST.	EXIST.	1B	F10	111	
STUDENT RM	112		1	2'-8"	7'-0"	EXIST.	EXIST.	EXIST.	EXIST.	EXIST.	EXIST.	1B	F10	112	
BEDROOM	113		1	2'-8"	7'-0"	EXIST.	EXIST.	EXIST.	EXIST.	EXIST.	EXIST.	EXIST.	F10	113	
KITCHEN	114		1	2'-8"	7'-0"	EXIST.	EXIST.	EXIST.	EXIST.	EXIST.	EXIST.	EXIST.	F10	114	
KITCHEN	114A		1	2'-8"	7'-0"	F	HM	PT	AA	EXIST.	PT	6C	F10	114A	
BEDROOM	115		1	2'-8"	7'-0"	EXIST.	EXIST.	EXIST.	EXIST.	EXIST.	EXIST.	EXIST.	F10	115	
BATH	116		1	2'-2"	7'-0"	EXIST.	EXIST.	EXIST.	EXIST.	EXIST.	EXIST.	EXIST.	F10	116	
BATH	116A		1	2'-2"	7'-0"	EXIST.	EXIST.	EXIST.	EXIST.	EXIST.	EXIST.	EXIST.	F10	116A	
TUB ROOM	118		1	2'-8"	7'-0"	F	HM	STAIN	AA	EXIST.	PT	4A	F10	118	
BATH	120		1	2'-2"	7'-0"	EXIST.	EXIST.	EXIST.	EXIST.	EXIST.	EXIST.	EXIST.	F10	120	
BATH	120A		1	2'-2"	7'-0"	EXIST.	EXIST.	EXIST.	EXIST.	EXIST.	EXIST.	EXIST.	F10	120A	
STAIR 1	121		1	3'-0"	7'-0"	FG-1	HM	PT	AA	EXIST.	PT	5A	F10	121	
BATH	123		1	2'-2"	7'-0"	EXIST.	EXIST.	EXIST.	EXIST.	EXIST.	EXIST.	EXIST.	F10	123	
BATH	123A		1	2'-2"	7'-0"	EXIST.	EXIST.	EXIST.	EXIST.	EXIST.	EXIST.	EXIST.	F10	123A	
STUDENT RM	125		1	2'-8"	7'-0"	EXIST.	EXIST.	EXIST.	EXIST.	EXIST.	EXIST.	1B	F10	125	
STAIR 3	125A		1	2'-8"	7'-0"	EXIST.	EXIST.	EXIST.	EXIST.	EXIST.	EXIST.	EXIST.	F10	125A	
STUDENT RM	126		1	2'-8"	7'-0"	EXIST.	EXIST.	EXIST.	EXIST.	EXIST.	EXIST.	1B	F10	126	
STUDENT RM	127		1	2'-8"	7'-0"	EXIST.	EXIST.	EXIST.	EXIST.	EXIST.	EXIST.	1B	F10	127	
STUDENT RM	128		1	2'-8"	7'-0"	EXIST.	EXIST.	EXIST.	EXIST.	EXIST.	EXIST.	1B	F10	128	
STUDENT RM	129		1	2'-8"	7'-0"	EXIST.	EXIST.	EXIST.	EXIST.	EXIST.	EXIST.	1B	F10	129	
ENTRY	130		1	2'-4"	7'-0"	EXIST.	EXIST.	EXIST.	EXIST.	EXIST.	EXIST.			130	
STUDENT RM	130		1	2'-8"	7'-0"	EXIST.	EXIST.	EXIST.	EXIST.	EXIST.	EXIST.	1B	F10	130	
BATH	131		1	1'-8"	7'-0"	EXIST.	EXIST.	EXIST.	EXIST.	EXIST.	EXIST.	EXIST.	F10	131	
STUDENT RM	131		1	2'-8"	7'-0"	EXIST.	EXIST.	EXIST.	EXIST.	EXIST.	EXIST.	1B	F10	131	
STUDENT RM	132		1	2'-8"	7'-0"	EXIST.	EXIST.	EXIST.	EXIST.	EXIST.	EXIST.	1B	F10	132	
CORRIDOR	133		1	2'-8"	7'-0"	F	WD	STAIN	AA	EXIST.	PT	5	F10	133	
STUDENT RM	133		1	2'-8"	7'-0"	EXIST.	EXIST.	EXIST.	EXIST.	EXIST.	EXIST.	1B	F10	133	
HALL DIRECTORS APARTMENT	133A		1	2'-8"	7'-0"	F	WD	STAIN	AA	EXIST.	PT	1A	F10	133A	
STUDENT RM	134		1	2'-8"	7'-0"	EXIST.	EXIST.	EXIST.	EXIST.	EXIST.	EXIST.	1B	F10	134	
BATH	135		1	2'-2"	7'-0"	EXIST.	EXIST.	EXIST.	EXIST.	EXIST.	EXIST.	EXIST.	F10	135	
STUDENT RM	135		1	2'-8"	7'-0"	EXIST.	EXIST.	EXIST.	EXIST.	EXIST.	EXIST.	1B	F10	135	
BATH	135A		1	2'-2"	7'-0"	EXIST.	EXIST.	EXIST.	EXIST.	EXIST.	EXIST.	EXIST.	F10	135A	
STUDENT RM	136		1	2'-8"	7'-0"	EXIST.	EXIST.	EXIST.	EXIST.	EXIST.	EXIST.	1B	F10	136	
STAIR 1	137		1	2'-8"	7'-0"	EXIST.	EXIST.	EXIST.	EXIST.	EXIST.	EXIST.	EXIST.	F10	137	
STUDENT RM	137		1	2'-8"	7'-0"	EXIST.	EXIST.	EXIST.	EXIST.	EXIST.	EXIST.	1B	F10	137	
STUDENT RM	138		1	2'-8"	7'-0"	EXIST.	EXIST.	EXIST.	EXIST.	EXIST.	EXIST.	1B	F10	138	
BATH	139		1	2'-2"	7'-0"	EXIST.	EXIST.	EXIST.	EXIST.	EXIST.	EXIST.	EXIST.	F10	139	
STUDENT RM	139		1	2'-8"	7'-0"	EXIST.	EXIST.	EXIST.	EXIST.	EXIST.	EXIST.	1B	F10	139	
BATH	139A		1	2'-2"	7'-0"	EXIST.	EXIST.	EXIST.	EXIST.	EXIST.	EXIST.	EXIST.	F10	139A	
STUDENT RM	140		1	2'-8"	7'-0"	EXIST.	EXIST.	EXIST.	EXIST.	EXIST.	EXIST.	1B	F10	140	
BATH	142		1	2'-2"	7'-0"	EXIST.	EXIST.	EXIST.	EXIST.	EXIST.	EXIST.	EXIST.	F10	142	
BATH	142A		1	2'-2"	7'-0"	EXIST.	EXIST.	EXIST.	EXIST.	EXIST.	EXIST.	EXIST.	F10	142A	
STAIR 2	144		1	2'-8"	7'-0"	EXIST.	EXIST.	EXIST.	EXIST.	EXIST.	EXIST.	EXIST.	F10	144	
BATH	146		1	2'-2"	7'-0"	EXIST.	EXIST.	EXIST.	EXIST.	EXIST.	EXIST.	EXIST.	F10	146	
BATH	146A		1	2'-2"	7'-0"	EXIST.	EXIST.	EXIST.	EXIST.	EXIST.	EXIST.	EXIST.	F10	146A	
ENTRY	148		1	3'-2"	7'-0"	EXIST.	EXIST.	EXIST.	EXIST.	EXIST.	EXIST.	EXIST.		148	
OFFICE	152		1	2'-8"	7'-0"	F	WD	STAIN	AA	EXIST.	PT	3B	F10	152	
ENTRY	154		1	3'-2"	7'-0"	EXIST.	EXIST.	EXIST.	EXIST.	EXIST.	EXIST.	EXIST.		154	
STAIR 4	156		1	3'-6"	7'-0"	FG-1	HM	PT	AA	EXIST.	PT	6A	F10	156	
STAIR 4	156A		1	2'-8"	7'-0"	EXIST.	EXIST.	EXIST.	EXIST.	EXIST.	EXIST.	EXIST.	F10	156A	
ENTRY	160A		1	2'-8"	7'-0"	FG-1	HM	PT	AA	EXIST.	PT	6A		160A	
ENTRY	160B		1	2'-8"	7'-0"	FG-1	HM	PT	AA	EXIST.	PT	6A		160B	
ENTRY	160C		1	2'-8"	7'-0"	FG-1	HM	PT	AA	EXIST.	PT	6A		160C	
ENTRY	160D		1	2'-8"	7'-0"	FG-1	HM	PT	AA	EXIST.	PT	6A		160D	
CORRIDOR	165		1	2'-8"	7'-0"	F	HM	PT	AA	EXIST.	PT	4A	F10	165	
STUDENT RM	172		1	2'-2"	7'-0"	EXIST.	EXIST.	EXIST.	EXIST.	EXIST.	EXIST.	EXIST.	F10	172	
STUDENT RM	172A		1	2'-2"	7'-0"	EXIST.	EXIST.	EXIST.	EXIST.	EXIST.	EXIST.	EXIST.	F10	172A	
STUDENT RM	176		1	2'-2"	7'-0"	EXIST.	EXIST.	EXIST.	EXIST.	EXIST.	EXIST.	EXIST.	F10	176	
STUDENT RM	176A		1	2'-2"	7'-0"	EXIST.	EXIST.	EXIST.	EXIST.	EXIST.	EXIST.	EXIST.	F10	176A	
STUDENT RM	179		1	2'-2"	7'-0"	EXIST.	EXIST.	EXIST.	EXIST.	EXIST.	EXIST.	EXIST.	F10	179	
STUDENT RM	179A		1	2'-2"	7'-0"	EXIST.	EXIST.	EXIST.	EXIST.	EXIST.	EXIST.	EXIST.	F10	179A	
STUDENT RM	183		1	2'-2"	7'-0"	EXIST.	EXIST.	EXIST.	EXIST.	EXIST.	EXIST.	EXIST.	F10	183	
STUDENT RM	183A		1	2'-2"	7'-0"	EXIST.	EXIST.	EXIST.	EXIST.	EXIST.	EXIST.	EXIST.	F10	183A	
BATH	187		1	2'-2"	7'-0"	EXIST.	EXIST.	EXIST.	EXIST.	EXIST.	EXIST.	EXIST.	F10	187	
BATH	187A		1	2'-2"	7'-0"	EXIST.	EXIST.	EXIST.	EXIST.	EXIST.	EXIST.	EXIST.	F10	187A	
BATH	190		1	2'-2"	7'-0"	EXIST.	EXIST.	EXIST.	EXIST.	EXIST.	EXIST.	EXIST.	F10	190	
BATH	190A		1	2'-2"	7'-0"	EXIST.	EXIST.	EXIST.	EXIST.	EXIST.	EXIST.	EXIST.	F10	190A	
BATH	193		1	2'-2"	7'-0"	EXIST.	EXIST.	EXIST.	EXIST.	EXIST.	EXIST.	EXIST.	F10	193	
BATH	193A		1	2'-2"	7'-0"	EXIST.	EXIST.	EXIST.	EXIST.	EXIST.	EXIST.	EXIST.	F10	193A	
ENTRY	195		1	3'-0"	7'-0"	FG-1	HM	PT	AA	EXIST.	PT	6A		195	
BATH	198		1	2'-2"	7'-0"	EXIST.	EXIST.	EXIST.	EXIST.	EXIST.	EXIST.	EXIST.	F10	198	
BATH	198A		1	2'-2"	7'-0"	EXIST.	EXIST.	EXIST.	EXIST.	EXIST.	EXIST.	EXIST.	F10	198A	
2ND FLOOR															
STUDENT RM	200		1	2'-8"	7'-0"	EXIST.	EXIST.	EXIST.	EXIST.	EXIST.	EXIST.	1B	F10	200	
BATH	201		1	2'-2"	7'-0"	EXIST.	EXIST.	EXIST.	EXIST.	EXIST.	EXIST.	EXIST.	F10	201	
STUDENT RM	201		1	2'-8"	7'-0"	EXIST.	EXIST.	EXIST.	EXIST.	EXIST.	EXIST.	1B	F10	201	
STUDENT RM	202		1	2'-8"	7'-0"	EXIST.	EXIST.	EXIST.	EXIST.	EXIST.	EXIST.	1B	F10	202	
STUDENT RM	203		1	2'-8"	7'-0"	EXIST.	EXIST.	EXIST.	EXIST.	EXIST.	EXIST.	1B	F10	203	
STUDENT RM	205		1	2'-8"	7'-0"	EXIST.	EXIST.	EXIST.	EXIST.	EXIST.	EXIST.	1B	F10	205	
STUDENT RM	206		1	2'-8"	7'-0"	EXIST.	EXIST.	EXIST.	EXIST.	EXIST.	EXIST.	1B	F10	206	
STUDENT RM	207		1	2'-8"	7'-0"	EXIST.	EXIST.	EXIST.	EXIST.	EXIST.	EXIST.	1B	F10	207	
STUDENT RM	208		1	2'-8"	7'-0"	EXIST.	EXIST.	EXIST.	EXIST.	EXIST.	EXIST.	1B	F10	208	
STUDENT RM	209		1	2'-8"	7'-0"	EXIST.	EXIST.	EXIST.	EXIST.	EXIST.	EXIST.	1B	F10	209	
STUDENT RM	210		1	2'-8"	7'-0"	EXIST.	EXIST.	EXIST.	EXIST.	EXIST.	EXIST.	1B	F10	210	
BATH	210A		1	2'-2"	7'-0"	EXIST.	EXIST.	EXIST.	EXIST.	EXIST.	EXIST.	EXIST.	F10	210A	
STUDENT RM	211		1	2'-8"	7'-0"	EXIST.	EXIST.	EXIST.	EXIST.	EXIST.	EXIST.	1B	F10	211	
STUDENT RM	212		1	2'-8"	7'-0"	EXIST.	EXIST.	EXIST.	EXIST.	EXIST.	EXIST.	1B	F10	212	
TUB ROOM	212A		1	2'-8"	7'-0"	F	HM	PT	AA	EXIST.	PT	4A	F10	212A	
STUDENT RM	213		1	2'-8"	7'-0"	EXIST.	EXIST.	EXIST.	EXIST.	EXIST.	EXIST.	1B	F10	213	
BATH	214		1	2'-2"	7'-0"	EXIST.	EXIST.	EXIST.	EXIST.	EXIST.	EXIST.	EXIST.	F10	214	
STUDENT RM	214		1	2'-8"	7'-0"	EXIST.	EXIST.	EXIST.	EXIST.	EXIST.	EXIST.	1B	F10	214	
BATH	214A		1	2'-2"	7'-0"	EXIST.	EXIST.	EXIST.	EXIST.	EXIST.	EXIST.	EXIST.	F10	214A	
STUDENT RM	215		1	2'-8"	7'-0"	EXIST.	EXIST.	EXIST.	EXIST.	EXIST.	EXIST.	1B	F10	215	
STUDENT RM	216		1	2'-8"	7'-0"	EXIST.	EXIST.	EXIST.	EXIST.	EXIST.	EXIST.	1B	F10	216	
BATH	217		1	2'-2"	7'-0"	EXIST.	EXIST.	EXIST.	EXIST.	EXIST.	EXIST.	EXIST.	F10	217	
BATH	217A		1	2'-2"	7'-0"	EXIST.	EXIST.	EXIST.	EXIST.	EXIST.	EXIST.	EXIST.	F10	217A	
JAN	219		1	2'-4"	7'-0"	F	HM	PT	AA	EXIST.	PT	4A		219	
BATH	221		1	2'-2"	7'-0"	EXIST.	EXIST.	EXIST.	EXIST.	EXIST.	EXIST.	EXIST.	F10	221	
BATH	221A		1	2'-2"	7'-0"	EXIST.	EXIST.	EXIST.	EXIST.	EXIST.	EXIST.	EXIST.	F10	221A	
BATH	225		1	2'-2"	7'-0"	EXIST.	EXIST.	EXIST.	EXIST.	EXIST.	EXIST.	EXIST.	F10	225	
STUDENT RM	225		1	2'-8"	7'-0"	EXIST.	EXIST.	EXIST.	EXIST.	EXIST.	EXIST.	1B	F10	225	
BATH	225A		1	2'-2"	7'-0"	EXIST.	EXIST.	EXIST.	EXIST.	EXIST.	EXIST.	EXIST.	F10	225A	
STUDENT RM	226		1	2'-8"	7'-0"	EXIST.	EXIST.	EXIST.	EXIST.	EXIST.	EXIST.	1B	F10	226	
STAIR 1	227		1	2'-8"	7'-0"	EXIST.	EXIST.	EXIST.	EXIST.	EXIST.	EXIST.	EXIST.	F10	227	
STUDENT RM	227		1	2'-8"	7'-0"	EXIST.	EXIST.	EXIST.	EXIST.	EXIST.	EXIST.	1B	F10	227	
STUDENT RM	228		1	2'-8"	7'-0"	EXIST.	EXIST.	EXIST.	EXIST.	EXIST.	EXIST.	1B	F10	228	
BATH	229		1	2'-2"	7'-0"	EXIST.	EXIST.	EXIST.	EXIST.	EXIST.	EXIST.	EXIST.	F10	229	
STUDENT RM	229		1	2'-8"	7'-0"	EXIST.	EXIST.	EXIST.	EXIST.	EXIST.	EXIST.	1B	F10	229	
BATH	229A		1	2'-2"	7'-0"	EXIST.	EXIST.	EXIST.	EXIST.	EXIST.	EXIST.	EXIST.	F10	229A	
STUDENT RM	230		1	2'-8"	7'-0"	EXIST.	EXIST.	EXIST.	EXIST.	EXIST.	EXIST.	1B	F10	230	
STUDENT RM	231		1	2'-8"	7'-0"	EXIST.	EXIST.	EXIST.	EXIST.	EXIST.	EXIST.	1B	F10	231	
BATH	232		1	2'-2"	7'-0"	EXIST.	EXIST.	EXIST.	EXIST.	EXIST.	EXIST.	EXIST.	F10	232	
STUDENT RM	232		1	2'-8"	7'-0"	EXIST.	EXIST.	EXIST.	EXIST.	EXIST.	EXIST.	1B	F10	232	
BATH	232A		1	2'-2"	7'-0"	EXIST.	EXIST.	EXIST.	EXIST.	EXIST.	EXIST.	EXIST.	F10	232A	
STUDENT RM	233		1	2'-8"	7'-0"	EXIST.	EXIST.	EXIST.	EXIST.	EXIST.	EXIST.	1B	F10	233	
STUDENT RM	234		1	2'-8"	7'-0"	EXIST.	EXIST.	EXIST.	EXIST.	EXIST.	EXIST.	1B	F10	234	
STUDENT RM	235		1	2'-8"	7'-0"	EXIST.	EXIST.	EXIST.	EXIST.	EXIST.	EXIST.	1B	F10	235	
STAIR 2	236		1	2'-8"	7'-0"	EXIST.	EXIST.	EXIST.	EXIST.	EXIST.	EXIST.	EXIST.	F10	236	
BATH	236		1	2'-2"	7'-0"	EXIST.	EXIST.	EXIST.	EXIST.	EXIST.	EXIST.	EXIST.	F10	236	
STUDENT RM	236		1	2'-8"	7'-0"	EXIST.	EXIST.	EXIST.	EXIST.	EXIST.	EXIST.	1B	F10	236	
BATH	236A		1	2'-2"	7'-0"	EXIST.	EXIST.	EXIST.	EXIST.	EXIST.	EXIST.	EXIST.	F10	236A	
STUDENT RM	237		1	2'-8"	7'-0"	EXIST.	EXIST.	EXIST.	EXIST.	EXIST.	EXIST.	1B	F10	237	
STUDENT RM	238		1	2'-8"	7'-0"	EXIST.	EXIST.	EXIST.	EXIST.	EXIST.	EXIST.	1B	F10	238	
STUDENT RM	239		1	2'-8"	7'-0"	EXIST.	EXIST.	EXIST.	EXIST.	EXIST.	EXIST.	1B	F10	239	
STUDENT RM	240		1	2'-8"	7'-0"	EXIST.	EXIST.	EXIST.	EXIST.	EXIST.	EXIST.	1B	F10	240	
VEST	246		1	3'-2"	7'-0"	EXIST.	EXIST.	EXIST.	EXIST.	EXIST.	EXIST.	EXIST.	F10	246	
VEST	247		1	4'-0"	7'-0"	EXIST.	EXIST.	EXIST.	EXIST.	EXIST.	EXIST.	EXIST.	F10	247	
LOUNGE	247A		1	2'-10"	7'-0"	EXIST.	EXIST.	EXIST.	EXIST.	EXIST.	EXIST.	3B	F10	247A	
LOUNGE	250		1	2'-10"	7'-0"	EXIST.	EXIST.	EXIST.	EXIST.	EXIST.	EXIST.	3B	F10	250	
VEST	251		1	4'-0"	7'-0"	EXIST.	EXIST.	EXIST.	EXIST.	EXIST.	EXIST.	EXIST.	F10	251	
VEST	251A		1	3'-2"	7'-0"	EXIST.	EXIST.	EXIST.	EXIST.	EXIST.	EXIST.	EXIST.	F10	251A	
STUDENT RM	261		1	2'-2"	7'-0"	EXIST.	EXIST.	EXIST.	EXIST.	EXIST.	EXIST.	EXIST.	F10	261	

DOOR AND FRAME SCHEDULE

ROOM NAME	DOOR NUMBER	DOOR DESCRIPTION: Fire Rating	DOOR DESCRIPTION: LEAF QTY	DOOR SIZE: OPENING WIDTH	DOOR SIZE: HEIGHT	DOOR DESCRIPTION: ELEVATION	DOOR DESCRIPTION: MATERIAL	DOOR DESCRIPTION: FINISH	FRAME DESCRIPTION: TYPE	FRAME DESCRIPTION: MATERIAL	FRAME DESCRIPTION: FINISH	HARDWARE: LOCKSET / LATCHSET	SIGN TYPE	DOOR NUMBER	REMARKS
STUDENT RM	261A		1	2'-2"	7'-0"	EXIST.	EXIST.	EXIST.	EXIST.	EXIST.	EXIST.	EXIST.	F10	261A	
STAIR 3	263		1	2'-8"	7'-0"	EXIST.	EXIST.	EXIST.	EXIST.	EXIST.	EXIST.	EXIST.	F10	263	
STUDENT RM	265		1	2'-2"	7'-0"	EXIST.	EXIST.	EXIST.	EXIST.	EXIST.	EXIST.	EXIST.	F10	265	
STUDENT RM	265A		1	2'-2"	7'-0"	EXIST.	EXIST.	EXIST.	EXIST.	EXIST.	EXIST.	EXIST.	F10	265A	
STUDENT RM	268		1	2'-2"	7'-0"	EXIST.	EXIST.	EXIST.	EXIST.	EXIST.	EXIST.	EXIST.	F10	268	
STUDENT RM	268A		1	2'-2"	7'-0"	EXIST.	EXIST.	EXIST.	EXIST.	EXIST.	EXIST.	EXIST.	F10	268A	
STAIR 4	270		1	2'-8"	7'-0"	EXIST.	EXIST.	EXIST.	EXIST.	EXIST.	EXIST.	EXIST.	F10	270	
STUDENT RM	272		1	2'-2"	7'-0"	EXIST.	EXIST.	EXIST.	EXIST.	EXIST.	EXIST.	EXIST.	F10	272	
STUDENT RM	272A		1	2'-2"	7'-0"	EXIST.	EXIST.	EXIST.	EXIST.	EXIST.	EXIST.	EXIST.	F10	272A	
BATH	276		1	2'-2"	7'-0"	EXIST.	EXIST.	EXIST.	EXIST.	EXIST.	EXIST.	EXIST.	F10	276	
BATH	276A		1	2'-2"	7'-0"	EXIST.	EXIST.	EXIST.	EXIST.	EXIST.	EXIST.	EXIST.	F10	276A	
TUB RM	278		1	2'-8"	7'-0"	F	HM	PT	AA	EXIST.	PT	4A	F10	278	
BATH	280		1	2'-2"	7'-0"	EXIST.	EXIST.	EXIST.	EXIST.	EXIST.	EXIST.	EXIST.	F10	280	
BATH	280A		1	2'-2"	7'-0"	EXIST.	EXIST.	EXIST.	EXIST.	EXIST.	EXIST.	EXIST.	F10	280A	
BATH	283		1	2'-2"	7'-0"	EXIST.	EXIST.	EXIST.	EXIST.	EXIST.	EXIST.	EXIST.	F10	283	
BATH	283A		1	2'-2"	7'-0"	EXIST.	EXIST.	EXIST.	EXIST.	EXIST.	EXIST.	EXIST.	F10	283A	
ENTRY	285		1	2'-2"	7'-0"	F	HM	PT	AA	EXIST.	PT	4A		285	
BATH	287		1	2'-2"	7'-0"	EXIST.	EXIST.	EXIST.	EXIST.	EXIST.	EXIST.	EXIST.	F10	287	
BATH	287A		1	2'-2"	7'-0"	EXIST.	EXIST.	EXIST.	EXIST.	EXIST.	EXIST.	EXIST.	F10	287A	
3RD FLOOR															
STUDENT RM	301		1	2'-8"	7'-0"	EXIST.	EXIST.	EXIST.	EXIST.	EXIST.	EXIST.	1B	F10	301	
STUDENT RM	302		1	2'-8"	7'-0"	EXIST.	EXIST.	EXIST.	EXIST.	EXIST.	EXIST.	1B	F10	302	
STUDENT RM	303		1	2'-8"	7'-0"	EXIST.	EXIST.	EXIST.	EXIST.	EXIST.	EXIST.	1B	F10	303	
STUDENT RM	304		1	2'-8"	7'-0"	EXIST.	EXIST.	EXIST.	EXIST.	EXIST.	EXIST.	1B	F10	304	
STUDENT RM	305		1	2'-8"	7'-0"	EXIST.	EXIST.	EXIST.	EXIST.	EXIST.	EXIST.	1B	F10	305	
STUDENT RM	306		1	2'-8"	7'-0"	EXIST.	EXIST.	EXIST.	EXIST.	EXIST.	EXIST.	1B	F10	306	
STUDENT RM	307		1	2'-8"	7'-0"	EXIST.	EXIST.	EXIST.	EXIST.	EXIST.	EXIST.	1B	F10	307	
STUDENT RM	308		1	2'-8"	7'-0"	EXIST.	EXIST.	EXIST.	EXIST.	EXIST.	EXIST.	1B	F10	308	
STUDENT RM	309		1	2'-8"	7'-0"	EXIST.	EXIST.	EXIST.	EXIST.	EXIST.	EXIST.	1B	F10	309	
STUDENT RM	310		1	2'-8"	7'-0"	EXIST.	EXIST.	EXIST.	EXIST.	EXIST.	EXIST.	1B	F10	310	
STUDENT RM	311		1	2'-8"	7'-0"	EXIST.	EXIST.	EXIST.	EXI

UNIVERSITY OF RHODE ISLAND

RESIDENT HALL DOOR & LOCK REPLACEMENT

HEATHMAN HALL
PROJECT # KC.R.MISC.2014.001

CLIENT:

THE UNIVERSITY OF RHODE ISLAND

THINK BIG WE DO

ARCHITECT:

Tecton Architects

Tecton Architects | pc
Hartford CT, Westerly RI
860 548 0802
www.tectonarchitects.com

JEFFREY J. WYSZKOWSKI
No. 3810
REGISTERED ARCHITECT

ELECTRICAL ENGINEER:

CREATIVE ENVIRONMENT CORP · CONSULTING ENGINEERS

50 OFFICE PARKWAY
EAST PROVIDENCE, RI 02914
P: 401.438.7733
F: 401.438.7620
WWW.CEC-ENGINEERING.COM

DRAWING LIST

GENERAL

G0.0	COVER SHEET

ARCHITECTURAL

HE-A2.100	BASEMENT PLAN
HE-A2.101	1ST FLOOR PLAN
HE-A2.102	2ND FLOOR PLAN
HE-A2.103	3RD FLOOR PLAN
HE-A8.101	DOOR SCHEDULE

PROJECT STATUS: PERMIT SET
ISSUE DATE: 02-18-2014

G0.0

F:\Projects\URI\URI17N11 Heathman Online Locks\drawings\architecture\HEATHMAN.rvt
PROJECT NUMBER: URI-14-IN.11
3/20/2014 10:43:14 AM

F:\Projects\URI\URI17N11 Heathman Online Locks\drawings\architecture\HEATHMAN.rvt
PROJECT NUMBER: URI-14-IN.11
3/20/2014 10:43:14 AM

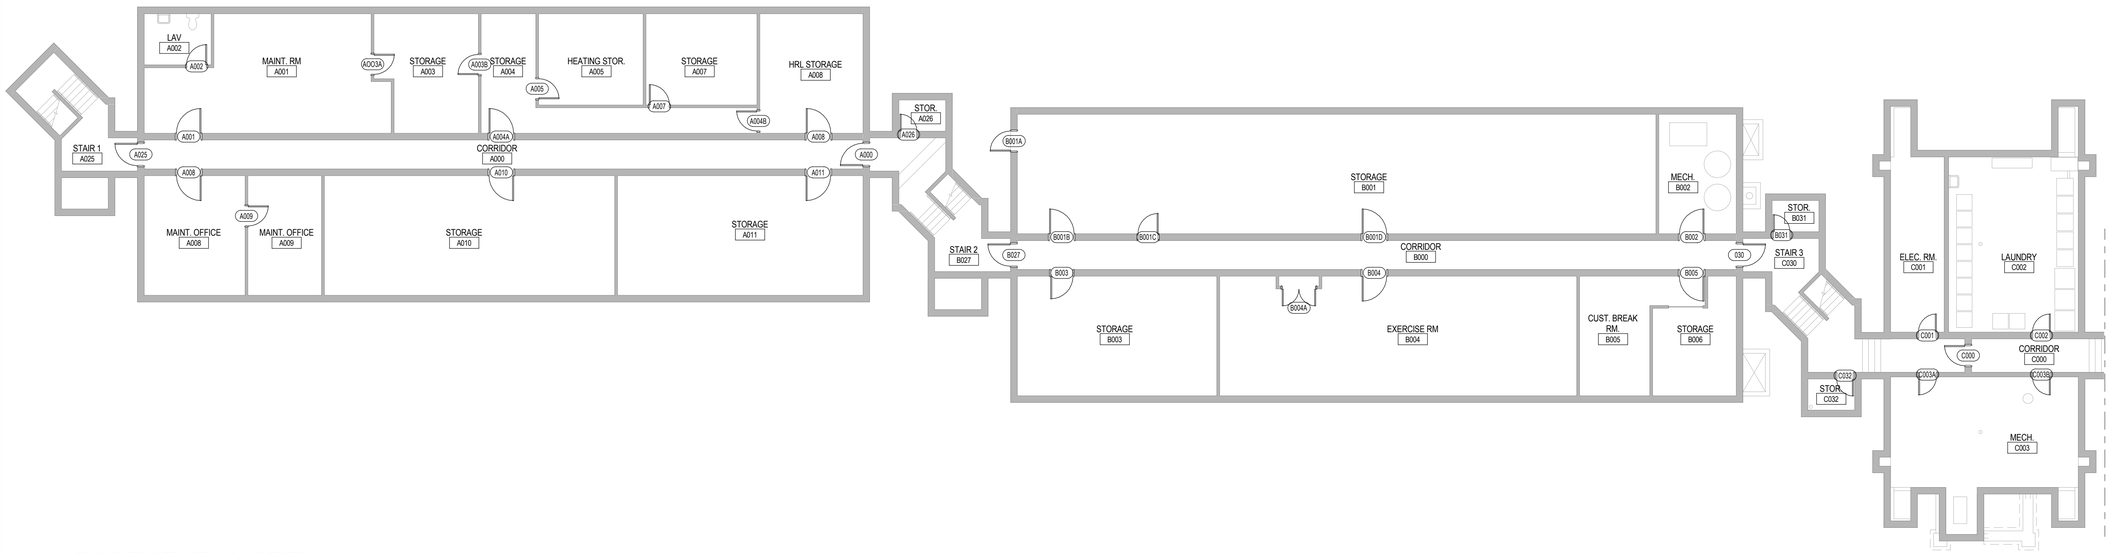

D10 BASEMENT - NORTH

3/32" = 1'-0"

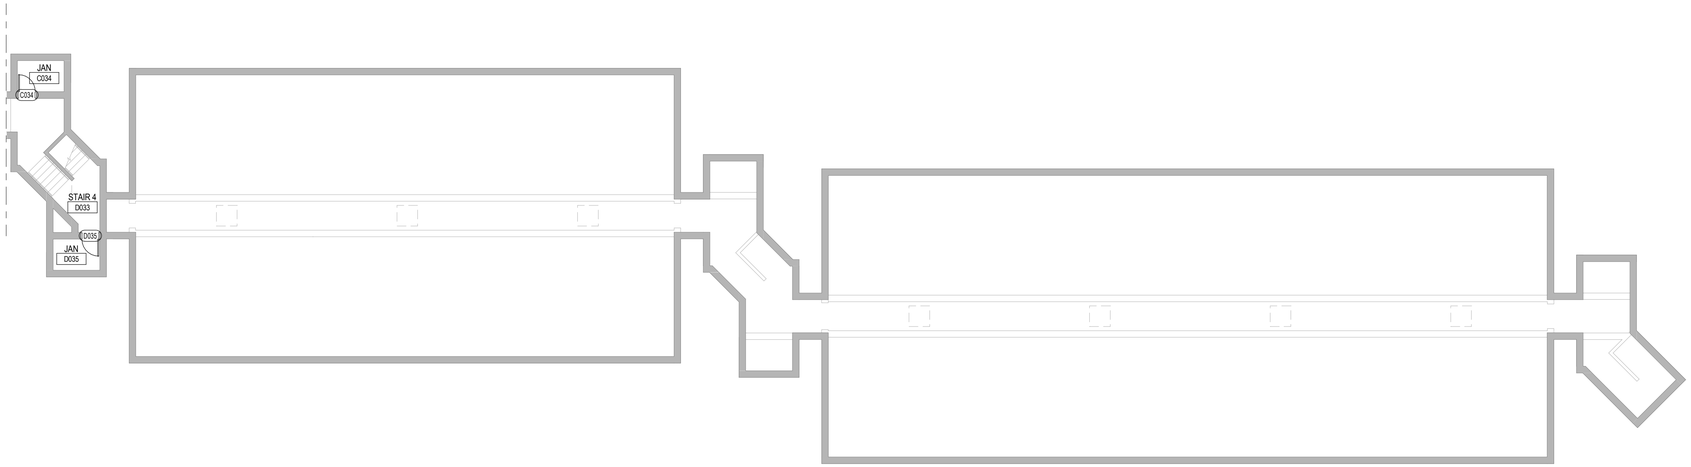

H10 BASEMENT - SOUTH

3/32" = 1'-0"

GENERAL NOTES - CONSTRUCTION

1. REMOVE AND DISPOSE OF ALL EXISTING DOORS, DOOR HARDWARE, AND SIGNAGE SCHEDULED TO BE REPLACED. COORDINATE WITH URI ACCESS CONTROL PRIOR TO REMOVAL FOR DETERMINATION OF ANY HARDWARE TO BE SALVAGED.

2. FURNISH AND INSTALL NEW DOORS AND DOOR HARDWARE AS INDICATED IN ASSOCIATED DOOR SCHEDULE.

3. FURNISH AND INSTALL NEW PERSONA WIFI CARD ACCESS CONTROL LOCKS AS INDICATED IN ASSOCIATED DOOR SCHEDULE. PROVIDE CONTROL PROGRAMMING ENTRY PER NAMING CONVENTIONS AND DIRECTION OF URI DEPARTMENT OF HOUSING AND RESIDENTIAL LIFE. WHERE PERSONA LOCKS ARE PROVIDED AT EXISTING DOORS, PROVIDE EXISTING DOOR PREP TO RECEIVE NEW LOCK.

4. FURNISH AND INSTALL NEW SIGNAGE AS INDICATED. REMOVE EXISTING SIGNAGE AT EACH LOCATION; PATCH AND PAINT AREA BEHIND EXISTING SIGN NOT COVERED BY NEW SIGN.

5. PROVIDE NEW ELECTRICAL WORK FOR DOOR HOLD-OPENS AND KEY BOX LOCATIONS AS INDICATED ON ELECTRICAL DRAWINGS. PROVIDE CUTTING AND PATCHING AS REQUIRED TO ROUTE NEW CONDUIT AND/OR WIRING. PAINT ALL EXPOSED CONDUIT TO MATCH SURFACE OF WALL OR CEILING IT IS MOUNTED ON.

6. PROVIDE NEW FIRE ALARM CONTROL RE-PROGRAMMING FOR ALL NEW HOLD-OPENS. COORDINATE RE-PROGRAMMING WITH URI COORDINATOR OF ALARMS.

7. PROVIDE NEW FIRE ALARM CONTROL RE-PROGRAMMING FOR RE-NUMBERING OF ALL ROOMS IN BUILDING. PROVIDE ALL ASSOCIATED FIRE ALARM CONTROL TAGS AND LABELLING ASSOCIATED WITH RE-PROGRAMMING.

8. DOOR OPENING DIMENSIONS ARE SHOWN AS APPROXIMATE. FIELD VERIFY ALL OPENINGS AND CONDITIONS PRIOR TO ISSUING SHOP DRAWINGS.

9. REFER TO PROJECT SPECIFICATIONS FOR SCHEDULE OF ALLOWANCES.

LEGEND

101 DOOR TAG NUMBER

Tecton Architects

Tecton Architects | pc
Hartford CT, Westerly RI
860 548 0802
www.tectonarchitects.com

Notice:
This drawing is the property of Tecton Architects | pc The use, re-use or reproduction of this drawing for any purpose whatsoever without an expressed written agreement between Tecton Architects | pc and the user is prohibited. Rights to use the information on this sheet are not transferred until payment has been received for services rendered. Any rights so granted are non-transferable to other parties without the prior expressed written consent of Tecton Architects | pc

© 2013 Tecton Architects | pc

Owner

UNIVERSITY OF RHODE ISLAND

KINGSTON, RI. 02881

Project

RESIDENT HALL DOOR & LOCK REPLACEMENT

HEATHMAN HALL

URI # KC.R.MISC.2014.001

Key Plan

Seals

JEFFREY J. WYSZKOWSKI
No. 3390
REGISTERED ARCHITECT

Issues

Date	Description

Revisions

No.	Date	Description
1	03/17/2014	ISSUED FOR BIDDING

Drawing Title

BASEMENT PLAN

Issue Date:			02-18-2014
Project No:	URI-14-IN.11	Scale:	As indicated
Project Manager:	MT	Production Leader:	RH
Project Architect:	JH	Peer Reviewer:	-

Drawing Number

HE-A2.100

F:\Projects\URI\URI17IN11 Heathman Online Locks\drawings\architecture\HEATHMAN.rvt
3/20/2014 10:43:14 AM

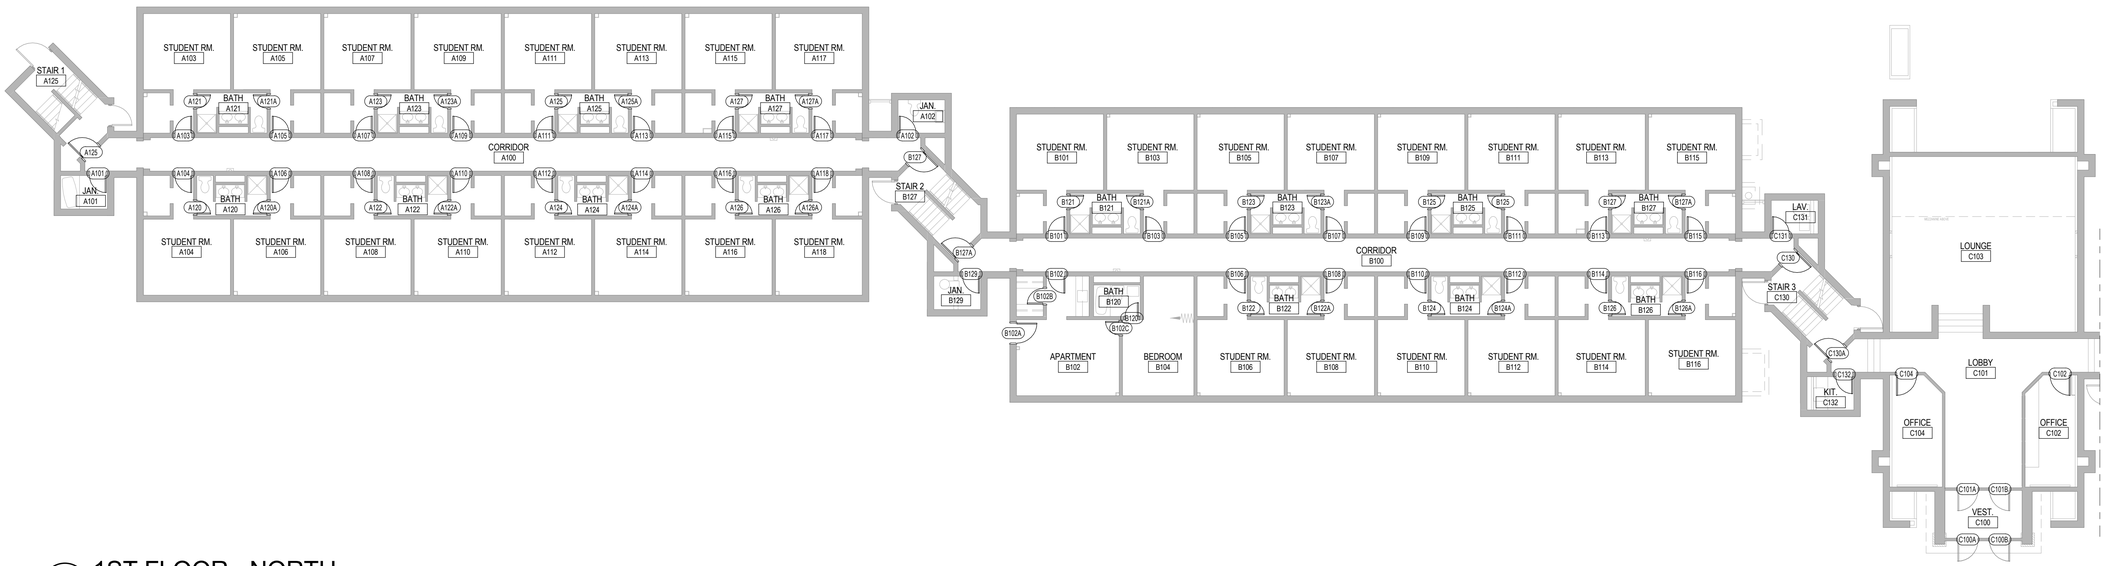

D10 1ST FLOOR - NORTH

3/32" = 1'-0"

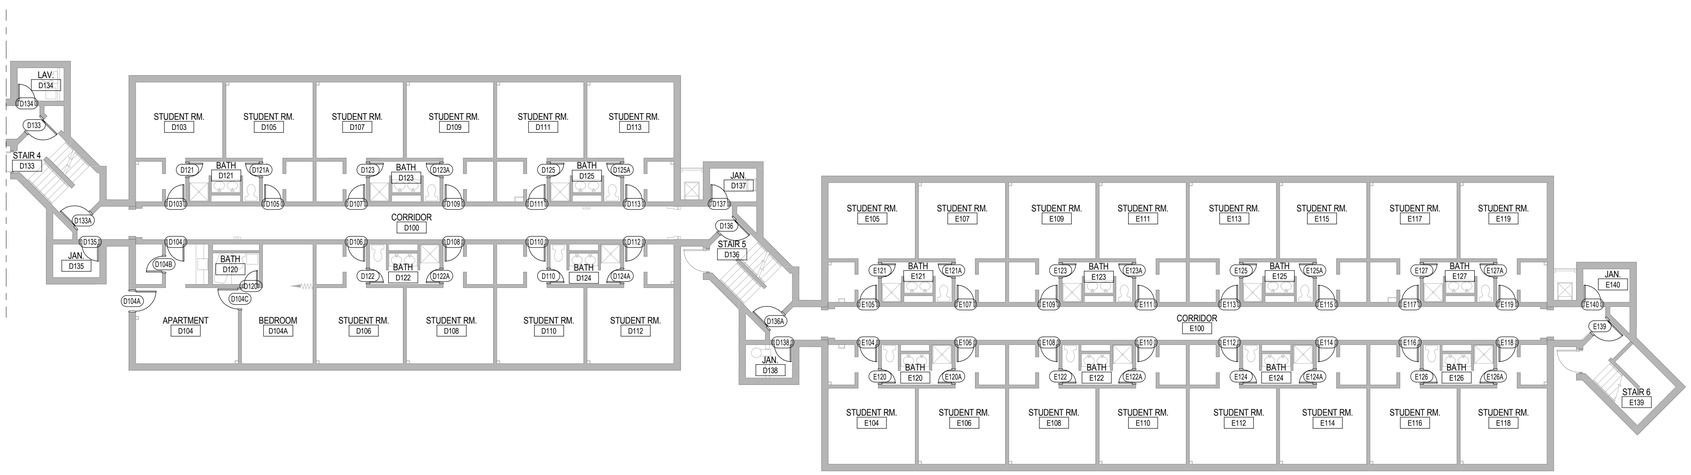

H10 1ST FLOOR - SOUTH

3/32" = 1'-0"

GENERAL NOTES - CONSTRUCTION

1. REMOVE AND DISPOSE OF ALL EXISTING DOORS, DOOR HARDWARE, AND SIGNAGE SCHEDULED TO BE REPLACED. COORDINATE WITH URI ACCESS CONTROL PRIOR TO REMOVAL FOR DETERMINATION OF ANY HARDWARE TO BE SALVAGED.

2. FURNISH AND INSTALL NEW DOORS AND DOOR HARDWARE AS INDICATED IN ASSOCIATED DOOR SCHEDULE.

3. FURNISH AND INSTALL NEW PERSONA WIFI CARD ACCESS CONTROL LOCKS AS INDICATED IN ASSOCIATED DOOR SCHEDULE. PROVIDE CONTROL PROGRAMMING ENTRY PER NAMING CONVENTIONS AND DIRECTION OF URI DEPARTMENT OF HOUSING AND RESIDENTIAL LIFE. WHERE PERSONA LOCKS ARE PROVIDED AT EXISTING DOORS, PROVIDE EXISTING DOOR PREP TO RECEIVE NEW LOCK.

4. FURNISH AND INSTALL NEW SIGNAGE AS INDICATED. REMOVE EXISTING SIGNAGE AT EACH LOCATION; PATCH AND PAINT AREA BEHIND EXISTING SIGN NOT COVERED BY NEW SIGN.

5. PROVIDE NEW ELECTRICAL WORK FOR DOOR HOLD-OPENS AND KEY BOX LOCATIONS AS INDICATED ON ELECTRICAL DRAWINGS. PROVIDE CUTTING AND PATCHING AS REQUIRED TO ROUTE NEW CONDUIT AND/OR WIRING. PAINT ALL EXPOSED CONDUIT TO MATCH SURFACE OF WALL OR CEILING IT IS MOUNTED ON.

6. PROVIDE NEW FIRE ALARM CONTROL RE-PROGRAMMING FOR ALL NEW HOLD-OPENS. COORDINATE RE-PROGRAMMING WITH URI COORDINATOR OF ALARMS.

7. PROVIDE NEW FIRE ALARM CONTROL RE-PROGRAMMING FOR RE-NUMBERING OF ALL ROOMS IN BUILDING. PROVIDE ALL ASSOCIATED FIRE ALARM CONTROL TAGS AND LABELLING ASSOCIATED WITH RE-PROGRAMMING.

8. DOOR OPENING DIMENSIONS ARE SHOWN AS APPROXIMATE. FIELD VERIFY ALL OPENINGS AND CONDITIONS PRIOR TO ISSUING SHOP DRAWINGS.

9. REFER TO PROJECT SPECIFICATIONS FOR SCHEDULE OF ALLOWANCES.

LEGEND

101	DOOR TAG NUMBER

Tecton Architects

Tecton Architects | pc
Hartford CT, Westerly RI
860 548 0802
www.tectonarchitects.com

Notice:
This drawing is the property of Tecton Architects | pc The use, re-use or reproduction of this drawing for any purpose whatsoever without an expressed written agreement between Tecton Architects | pc and the user is prohibited. Rights to use the information on this sheet are not transferred until payment has been received for services rendered. Any rights so granted are non-transferable to other parties without the prior expressed written consent of Tecton Architects | pc

© 2013 Tecton Architects | pc

Owner

UNIVERSITY OF RHODE ISLAND

KINGSTON, RI. 02881

Project

RESIDENT HALL DOOR & LOCK REPLACEMENT

HEATHMAN HALL

URI # KC.R.MISC.2014.001

Key Plan

Seals

JEFFREY J. WYSZ... 3810 REGISTERED ARCHITECT

Issues

Date	Description

Revisions

No.	Date	Description
1	03/17/2014	ISSUED FOR BIDDING

Drawing Title

1ST FLOOR PLAN

Issue Date:	02-18-2014		
Project No:	URI-14-IN.11	Scale:	As indicated
Project Manager:	MT	Production Leader:	RH
Project Architect:	JH	Peer Reviewer:	-

Drawing Number

HE-A2.101

3/20/2014 10:43:18 AM F:\Projects\URI\URI17IN11 Heathman Online Locks\drawings\architecture\HEATHMAN.rvt

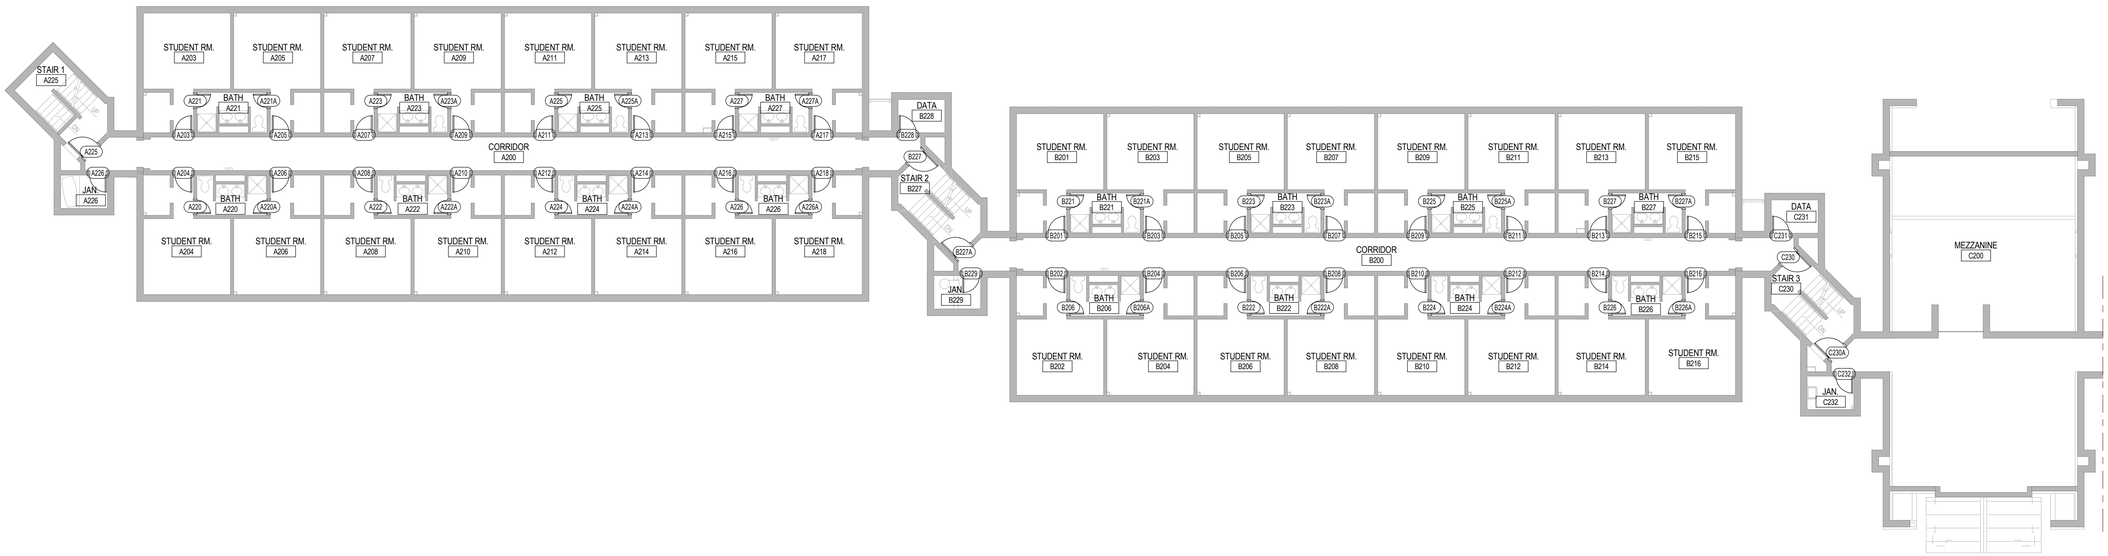

D10 2ND FLOOR - NORTH

3/32" = 1'-0"

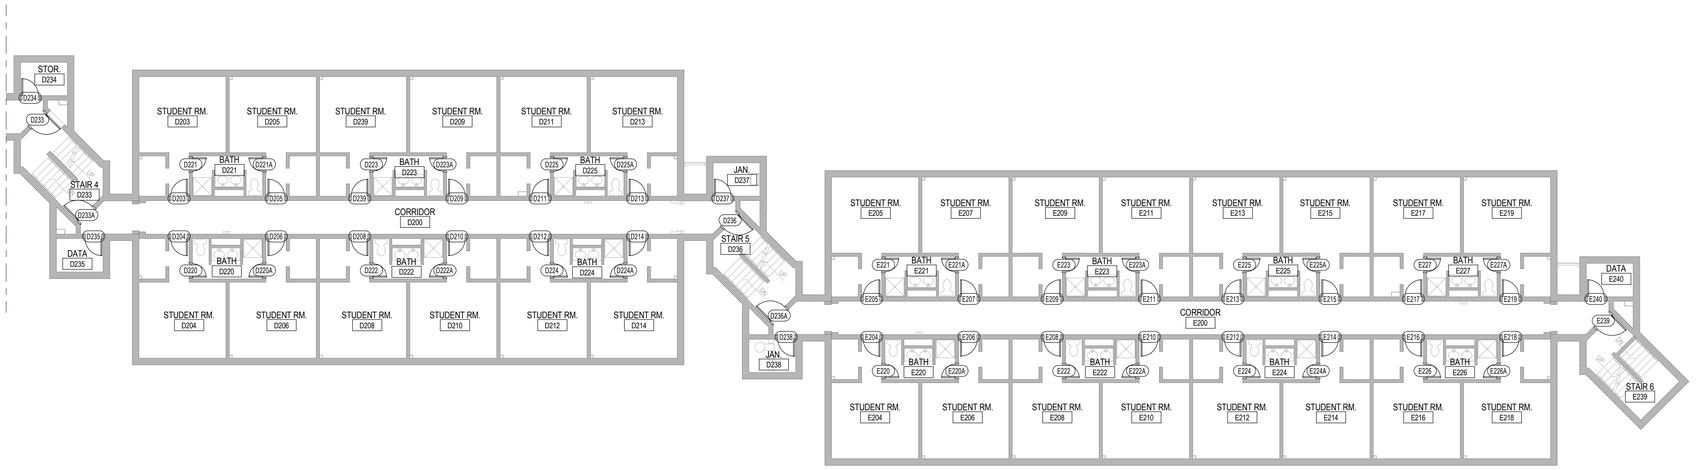

H10 2ND FLOOR - SOUTH

3/32" = 1'-0"

GENERAL NOTES - CONSTRUCTION

1. REMOVE AND DISPOSE OF ALL EXISTING DOORS, DOOR HARDWARE, AND SIGNAGE SCHEDULED TO BE REPLACED. COORDINATE WITH URI ACCESS CONTROL PRIOR TO REMOVAL FOR DETERMINATION OF ANY HARDWARE TO BE SALVAGED.

2. FURNISH AND INSTALL NEW DOORS AND DOOR HARDWARE AS INDICATED IN ASSOCIATED DOOR SCHEDULE.

3. FURNISH AND INSTALL NEW PERSONA WIFI CARD ACCESS CONTROL LOCKS AS INDICATED IN ASSOCIATED DOOR SCHEDULE. PROVIDE CONTROL PROGRAMMING ENTRY PER NAMING CONVENTIONS AND DIRECTION OF URI DEPARTMENT OF HOUSING AND RESIDENTIAL LIFE. WHERE PERSONA LOCKS ARE PROVIDED AT EXISTING DOORS, PROVIDE EXISTING DOOR PREP TO RECEIVE NEW LOCK.

4. FURNISH AND INSTALL NEW SIGNAGE AS INDICATED. REMOVE EXISTING SIGNAGE AT EACH LOCATION; PATCH AND PAINT AREA BEHIND EXISTING SIGN NOT COVERED BY NEW SIGN.

5. PROVIDE NEW ELECTRICAL WORK FOR DOOR HOLD-OPENS AND KEY BOX LOCATIONS AS INDICATED ON ELECTRICAL DRAWINGS. PROVIDE CUTTING AND PATCHING AS REQUIRED TO ROUTE NEW CONDUIT AND/OR WIRING. PAINT ALL EXPOSED CONDUIT TO MATCH SURFACE OF WALL OR CEILING IT IS MOUNTED ON.

6. PROVIDE NEW FIRE ALARM CONTROL RE-PROGRAMMING FOR ALL NEW HOLD-OPENS. COORDINATE RE-PROGRAMMING WITH URI COORDINATOR OF ALARMS.

7. PROVIDE NEW FIRE ALARM CONTROL RE-PROGRAMMING FOR RE-NUMBERING OF ALL ROOMS IN BUILDING. PROVIDE ALL ASSOCIATED FIRE ALARM CONTROL TAGS AND LABELLING ASSOCIATED WITH RE-PROGRAMMING.

8. DOOR OPENING DIMENSIONS ARE SHOWN AS APPROXIMATE. FIELD VERIFY ALL OPENINGS AND CONDITIONS PRIOR TO ISSUING SHOP DRAWINGS.

9. REFER TO PROJECT SPECIFICATIONS FOR SCHEDULE OF ALLOWANCES.

LEGEND

101	DOOR TAG NUMBER

Tecton Architects

Tecton Architects | pc
Hartford CT, Westerly RI
860 548 0802
www.tectonarchitects.com

Notice:
This drawing is the property of Tecton Architects | pc The use, re-use or reproduction of this drawing for any purpose whatsoever without an expressed written agreement between Tecton Architects | pc and the user is prohibited. Rights to use the information on this sheet are not transferred until payment has been received for services rendered. Any rights so granted are non-transferable to other parties without the prior expressed written consent of Tecton Architects | pc

© 2013 Tecton Architects | pc

Owner

UNIVERSITY OF RHODE ISLAND

KINGSTON, RI. 02881

Project

RESIDENT HALL DOOR & LOCK REPLACEMENT

HEATHMAN HALL

URI # KC.R.MISC.2014.001

Key Plan

Seals

Issues

Date	Description

Revisions

No.	Date	Description
1	03/17/2014	ISSUED FOR BIDDING

Drawing Title

2ND FLOOR PLAN

Issue Date:			02-18-2014
Project No:	URI-14-IN.11	Scale:	As indicated
Project Manager:	MT	Production Leader:	RH
Project Architect:	JH	Peer Reviewer:	-

Drawing Number

HE-A2.102

3/20/2014 10:43:18 AM F:\Projects\URI\URI17IN11 Heathman Online Locks\drawings\architecture\HEATHMAN.rvt

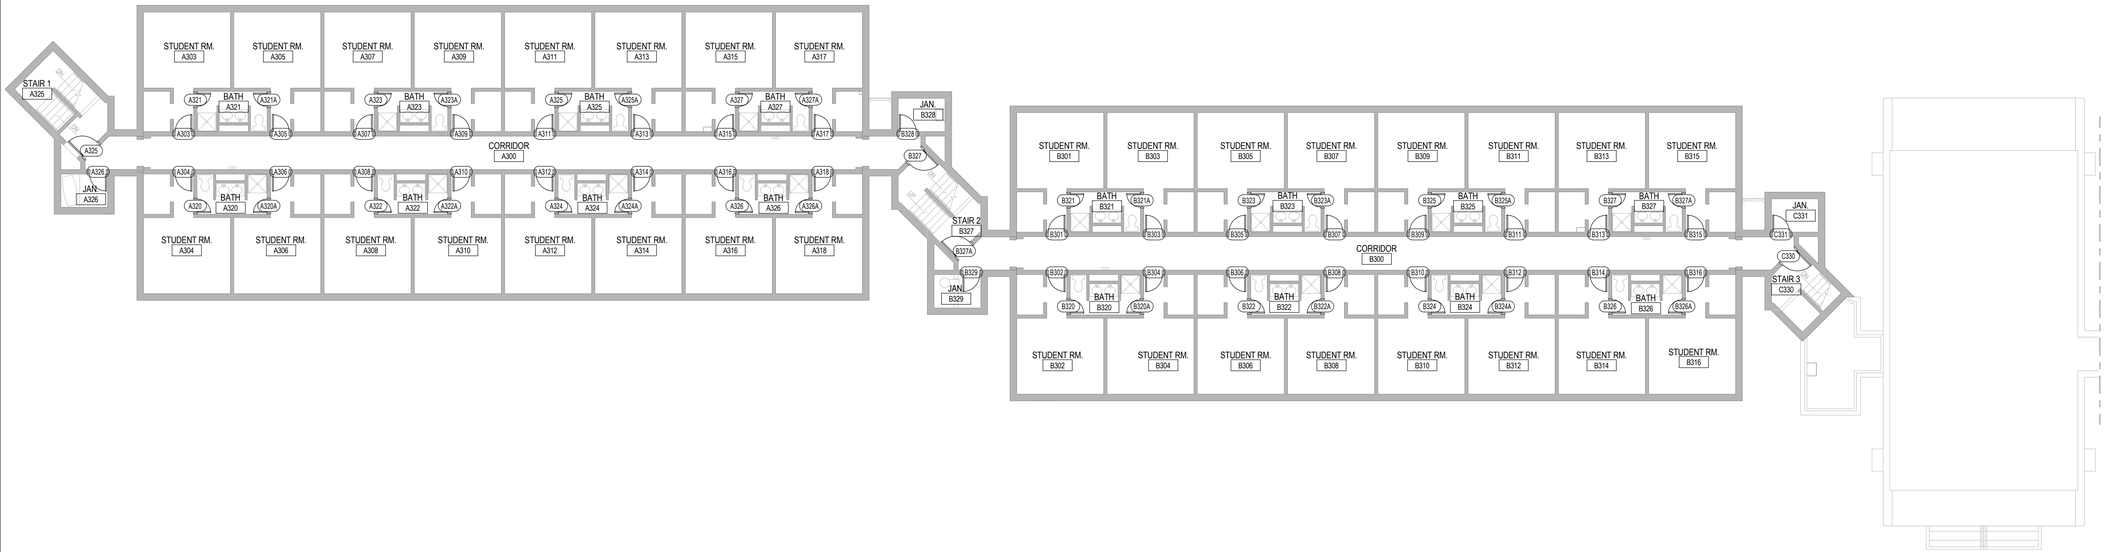

D10 3RD FLOOR - NORTH

3/32" = 1'-0"

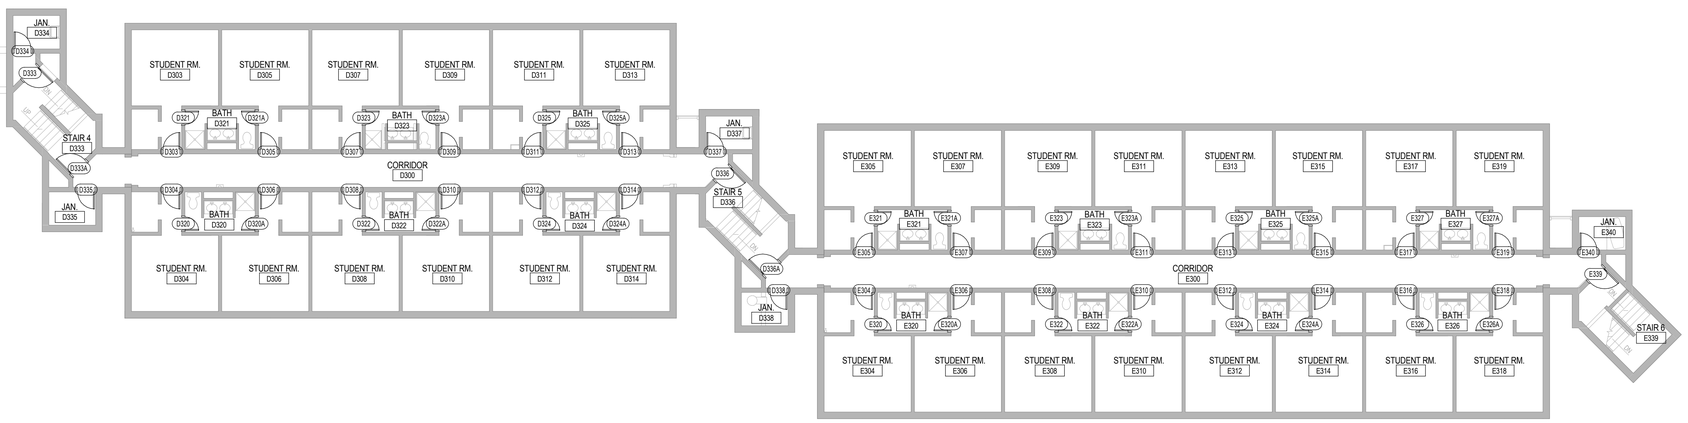

H10 3RD FLOOR - SOUTH

3/32" = 1'-0"

GENERAL NOTES - CONSTRUCTION

1. REMOVE AND DISPOSE OF ALL EXISTING DOORS, DOOR HARDWARE, AND SIGNAGE SCHEDULED TO BE REPLACED. COORDINATE WITH URI ACCESS CONTROL PRIOR TO REMOVAL FOR DETERMINATION OF ANY HARDWARE TO BE SALVAGED.

2. FURNISH AND INSTALL NEW DOORS AND DOOR HARDWARE AS INDICATED IN ASSOCIATED DOOR SCHEDULE.

3. FURNISH AND INSTALL NEW PERSONA WIFI CARD ACCESS CONTROL LOCKS AS INDICATED IN ASSOCIATED DOOR SCHEDULE. PROVIDE CONTROL PROGRAMMING ENTRY PER NAMING CONVENTIONS AND DIRECTION OF URI DEPARTMENT OF HOUSING AND RESIDENTIAL LIFE. WHERE PERSONA LOCKS ARE PROVIDED AT EXISTING DOORS, PROVIDE EXISTING DOOR PREP TO RECEIVE NEW LOCK.

4. FURNISH AND INSTALL NEW SIGNAGE AS INDICATED. REMOVE EXISTING SIGNAGE AT EACH LOCATION; PATCH AND PAINT AREA BEHIND EXISTING SIGN NOT COVERED BY NEW SIGN.

5. PROVIDE NEW ELECTRICAL WORK FOR DOOR HOLD-OPENS AND KEY BOX LOCATIONS AS INDICATED ON ELECTRICAL DRAWINGS. PROVIDE CUTTING AND PATCHING AS REQUIRED TO ROUTE NEW CONDUIT AND/OR WIRING. PAINT ALL EXPOSED CONDUIT TO MATCH SURFACE OF WALL OR CEILING IT IS MOUNTED ON.

6. PROVIDE NEW FIRE ALARM CONTROL RE-PROGRAMMING FOR ALL NEW HOLD-OPENS. COORDINATE RE-PROGRAMMING WITH URI COORDINATOR OF ALARMS.

7. PROVIDE NEW FIRE ALARM CONTROL RE-PROGRAMMING FOR RE-NUMBERING OF ALL ROOMS IN BUILDING. PROVIDE ALL ASSOCIATED FIRE ALARM CONTROL TAGS AND LABELLING ASSOCIATED WITH RE-PROGRAMMING.

8. DOOR OPENING DIMENSIONS ARE SHOWN AS APPROXIMATE. FIELD VERIFY ALL OPENINGS AND CONDITIONS PRIOR TO ISSUING SHOP DRAWINGS.

9. REFER TO PROJECT SPECIFICATIONS FOR SCHEDULE OF ALLOWANCES.

LEGEND

101 DOOR TAG NUMBER

Tecton Architects

Tecton Architects | pc
Hartford CT, Westerly RI
860 548 0802
www.tectonarchitects.com

Notice:
This drawing is the property of Tecton Architects | pc The use, re-use or reproduction of this drawing for any purpose whatsoever without an expressed written agreement between Tecton Architects | pc and the user is prohibited. Rights to use the information on this sheet are not transferred until payment has been received for services rendered. Any rights so granted are non-transferable to other parties without the prior expressed written consent of Tecton Architects | pc

© 2013 Tecton Architects | pc

Owner

UNIVERSITY OF RHODE ISLAND

KINGSTON, RI. 02881

Project

RESIDENT HALL DOOR & LOCK REPLACEMENT

HEATHMAN HALL

URI # KC.R.MISC.2014.001

Key Plan

Seals

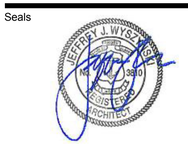

Issues

Date	Description

Revisions

No.	Date	Description
1	03/17/2014	ISSUED FOR BIDDING

Drawing Title

3RD FLOOR PLAN

Issue Date:	02-18-2014		
Project No:	URI-14-IN.11	Scale:	As indicated
Project Manager:	MT	Production Leader:	RH
Project Architect:	JH	Peer Reviewer:	-

Drawing Number

HE-A2.103

F:\Projects\URI\URI17IN11 Heathman Online Locks\drawings\architecture\HEATHMAN.rvt

3/20/2014 10:43:20 AM

DOOR AND FRAME SCHEDULE1

ROOM NAME	DOOR NUMBER	FIRE RATING	DOOR SIZE LEAF QTY	DOOR SIZE ELEVATION	DOOR DESCRIPTION MATERIAL	DOOR DESCRIPTION FINISH	FRAME DESCRIPTION TYPE	FRAME DESCRIPTION MATERIAL	FRAME DESCRIPTION FINISH	HARDWARE LOCKSET / LATCHSET	HARDWARE SIGN TYPE	DOOR NUMBER	REMARKS
BASEMENT - constr													
STAIR 3	030		1	EXST.	EXST.	EXST.	EXST.	EXST.	EXST.	EXST.	H9	030	
CORRIDOR	A000		1	EXST.	EXST.	EXST.	EXST.	EXST.	EXST.	EXST.	H9	A000	
MAINT. RM	A001		1	EXST.	EXST.	EXST.	EXST.	EXST.	EXST.	EXST.		A001	
LAV	A002		1	EXST.	EXST.	EXST.	EXST.	EXST.	EXST.	EXST.		A002	
STORAGE	A003B		1	EXST.	EXST.	EXST.	EXST.	EXST.	EXST.	EXST.		A003B	
STORAGE	A004A		1	EXST.	EXST.	EXST.	EXST.	EXST.	EXST.	EXST.		A004A	
STORAGE	A004B		1	EXST.	EXST.	EXST.	EXST.	EXST.	EXST.	EXST.		A004B	
HEATING STOR.	A005		1	EXST.	EXST.	EXST.	EXST.	EXST.	EXST.	EXST.		A005	
STORAGE	A007		1	EXST.	EXST.	EXST.	EXST.	EXST.	EXST.	EXST.		A007	
MAINT. OFFICE	A008		1	EXST.	EXST.	EXST.	EXST.	EXST.	EXST.	EXST.		A008	
HRL STORAGE	A008		1	EXST.	EXST.	EXST.	EXST.	EXST.	EXST.	EXST.		A008	
MAINT. OFFICE	A009		1	EXST.	EXST.	EXST.	EXST.	EXST.	EXST.	EXST.		A009	
STORAGE	A010		1	EXST.	EXST.	EXST.	EXST.	EXST.	EXST.	EXST.		A010	
STORAGE	A011		1	EXST.	EXST.	EXST.	EXST.	EXST.	EXST.	EXST.		A011	
STAIR 1	A025		1	EXST.	EXST.	EXST.	EXST.	EXST.	EXST.	EXST.	H9	A025	
STOR.	A026		1	EXST.	EXST.	EXST.	EXST.	EXST.	EXST.	EXST.		A026	
STORAGE	A003A		1	EXST.	EXST.	EXST.	EXST.	EXST.	EXST.	EXST.		A003A	
STORAGE	B001A		1	EXST.	EXST.	EXST.	EXST.	EXST.	EXST.	EXST.		B001A	
STORAGE	B001B		1	EXST.	EXST.	EXST.	EXST.	EXST.	EXST.	EXST.		B001B	
STORAGE	B001C		1	EXST.	EXST.	EXST.	EXST.	EXST.	EXST.	EXST.		B001C	
STORAGE	B001D		1	EXST.	EXST.	EXST.	EXST.	EXST.	EXST.	EXST.		B001D	
MECH.	B002		1	EXST.	EXST.	EXST.	EXST.	EXST.	EXST.	EXST.		B002	
STORAGE	B003		1	EXST.	EXST.	EXST.	EXST.	EXST.	EXST.	EXST.		B003	
EXERCISE RM	B004		1	EXST.	EXST.	EXST.	EXST.	EXST.	EXST.	EXST.		B004	
EXERCISE RM	B004A		2	EXST.	EXST.	EXST.	EXST.	EXST.	EXST.	EXST.		B004A	
CUST. BREAK RM.	B005		1	EXST.	EXST.	EXST.	EXST.	EXST.	EXST.	EXST.		B005	
STAIR 2	B027		1	EXST.	EXST.	EXST.	EXST.	EXST.	EXST.	EXST.	H9	B027	
STOR.	B031		1	EXST.	EXST.	EXST.	EXST.	EXST.	EXST.	EXST.		B031	
STAIR 3	C000		1	EXST.	EXST.	EXST.	EXST.	EXST.	EXST.	EXST.	H9	C000	
ELEC. RM.	C001		1	EXST.	EXST.	EXST.	EXST.	EXST.	EXST.	EXST.		C001	
LAUNDRY	C002		1	EXST.	EXST.	EXST.	EXST.	EXST.	EXST.	EXST.		C002	
MECH.	C003A		1	EXST.	EXST.	EXST.	EXST.	EXST.	EXST.	EXST.		C003A	
MECH.	C003B		1	EXST.	EXST.	EXST.	EXST.	EXST.	EXST.	EXST.		C003B	
STOR.	C032		1	EXST.	EXST.	EXST.	EXST.	EXST.	EXST.	EXST.		C032	
JAN	C034		1	EXST.	EXST.	EXST.	EXST.	EXST.	EXST.	4C		C034	
JAN	D035		1	EXST.	EXST.	EXST.	EXST.	EXST.	EXST.	4C		D035	
1ST FLOOR													
STAIR 1	100A-1		1	EXST.	EXST.	EXST.	EXST.	EXST.	EXST.	EXST.		100A-1	
STAIR 1	100A-2		1	EXST.	EXST.	EXST.	EXST.	EXST.	EXST.	EXST.		100A-2	
STAIR 4	100D-1		1	EXST.	EXST.	EXST.	EXST.	EXST.	EXST.	EXST.		100D-1	
STAIR 5	100E-1		1	EXST.	EXST.	EXST.	EXST.	EXST.	EXST.	EXST.		100E-1	
STAIR 3	128B-1		1	EXST.	EXST.	EXST.	EXST.	EXST.	EXST.	EXST.		128B-1	
STAIR 3	128B-2		1	EXST.	EXST.	EXST.	EXST.	EXST.	EXST.	EXST.		128B-2	
STAIR 2	128A		1	EXST.	EXST.	EXST.	EXST.	EXST.	EXST.	EXST.		128A	
STAIR 6	129E		1	EXST.	EXST.	EXST.	EXST.	EXST.	EXST.	EXST.		129E	
JAN	A101		1	EXST.	EXST.	EXST.	EXST.	EXST.	EXST.	4C		A101	
JAN	A102		1	EXST.	EXST.	EXST.	EXST.	EXST.	EXST.	4C		A102	
STUDENT RM.	A103		1	EXST.	EXST.	EXST.	EXST.	EXST.	EXST.	1C	H9	A103	
CORRIDOR	A104		1	EXST.	EXST.	EXST.	EXST.	EXST.	EXST.	1C	H9	A104	
CORRIDOR	A105		1	EXST.	EXST.	EXST.	EXST.	EXST.	EXST.	1C	H9	A105	
STUDENT RM.	A106		1	EXST.	EXST.	EXST.	EXST.	EXST.	EXST.	1C	H9	A106	
STUDENT RM.	A107		1	EXST.	EXST.	EXST.	EXST.	EXST.	EXST.	1C	H9	A107	
CORRIDOR	A108		1	EXST.	EXST.	EXST.	EXST.	EXST.	EXST.	1C	H9	A108	
CORRIDOR	A109		1	EXST.	EXST.	EXST.	EXST.	EXST.	EXST.	1C	H9	A109	
STUDENT RM.	A110		1	EXST.	EXST.	EXST.	EXST.	EXST.	EXST.	1C	H9	A110	
STUDENT RM.	A111		1	EXST.	EXST.	EXST.	EXST.	EXST.	EXST.	1C	H9	A111	
CORRIDOR	A112		1	EXST.	EXST.	EXST.	EXST.	EXST.	EXST.	1C	H9	A112	
CORRIDOR	A113		1	EXST.	EXST.	EXST.	EXST.	EXST.	EXST.	1C	H9	A113	
STUDENT RM.	A114		1	EXST.	EXST.	EXST.	EXST.	EXST.	EXST.	1C	H9	A114	
STUDENT RM.	A115		1	EXST.	EXST.	EXST.	EXST.	EXST.	EXST.	1C	H9	A115	
CORRIDOR	A116		1	EXST.	EXST.	EXST.	EXST.	EXST.	EXST.	1C	H9	A116	
CORRIDOR	A117		1	EXST.	EXST.	EXST.	EXST.	EXST.	EXST.	1C	H9	A117	
STUDENT RM.	A118		1	EXST.	EXST.	EXST.	EXST.	EXST.	EXST.	1C	H9	A118	
STUDENT RM.	A120		1	EXST.	EXST.	EXST.	EXST.	EXST.	EXST.		H9	A120	
STUDENT RM.	A120A		1	EXST.	EXST.	EXST.	EXST.	EXST.	EXST.	EXST.	H9	A120A	
BATH	A121		1	EXST.	EXST.	EXST.	EXST.	EXST.	EXST.	EXST.	H9	A121	
BATH	A121A		1	EXST.	EXST.	EXST.	EXST.	EXST.	EXST.	EXST.	H9	A121A	
STUDENT RM.	A122		1	EXST.	EXST.	EXST.	EXST.	EXST.	EXST.	EXST.	H9	A122	
STUDENT RM.	A122A		1	EXST.	EXST.	EXST.	EXST.	EXST.	EXST.	EXST.	H9	A122A	
BATH	A123		1	EXST.	EXST.	EXST.	EXST.	EXST.	EXST.	EXST.	H9	A123	
BATH	A123A		1	EXST.	EXST.	EXST.	EXST.	EXST.	EXST.	EXST.	H9	A123A	
STUDENT RM.	A124		1	EXST.	EXST.	EXST.	EXST.	EXST.	EXST.	EXST.	H9	A124	
STUDENT RM.	A124A		1	EXST.	EXST.	EXST.	EXST.	EXST.	EXST.	EXST.	H9	A124A	
BATH	A125		1	EXST.	EXST.	EXST.	EXST.	EXST.	EXST.	EXST.	H9	A125	
STAIR 1	A125		1	EXST.	EXST.	EXST.	EXST.	EXST.	EXST.	EXST.	H9	A125	
BATH	A125A		1	EXST.	EXST.	EXST.	EXST.	EXST.	EXST.	EXST.	H9	A125A	
STUDENT RM.	A126		1	EXST.	EXST.	EXST.	EXST.	EXST.	EXST.	EXST.	H9	A126	
STUDENT RM.	A126A		1	EXST.	EXST.	EXST.	EXST.	EXST.	EXST.	EXST.	H9	A126A	
BATH	A127		1	EXST.	EXST.	EXST.	EXST.	EXST.	EXST.	EXST.	H9	A127	
BATH	A127A		1	EXST.	EXST.	EXST.	EXST.	EXST.	EXST.	EXST.	H9	A127A	
STUDENT RM.	B101		1	EXST.	EXST.	EXST.	EXST.	EXST.	1C	H9	B101	
CORRIDOR	B102		1	EXST.	EXST.	EXST.	EXST.	EXST.	1C	H9	B102	
APARTMENT	B102A		1	EXST.	EXST.	EXST.	EXST.	EXST.	6C		B102A	
APARTMENT	B102B		1	EXST.	EXST.	EXST.	EXST.	EXST.	EXST.	H9	B102B	
APARTMENT	B102C		1	EXST.	EXST.	EXST.	EXST.	EXST.	EXST.	H9	B102C	
CORRIDOR	B103		1	EXST.	EXST.	EXST.	EXST.	EXST.	1C	H9	B103	
STUDENT RM.	B105		1	EXST.	EXST.	EXST.	EXST.	EXST.	1C	H9	B105	
CORRIDOR	B106		1	EXST.	EXST.	EXST.	EXST.	EXST.	1C	H9	B106	
CORRIDOR	B107		1	EXST.	EXST.	EXST.	EXST.	EXST.	1C	H9	B107	
STUDENT RM.	B108		1	EXST.	EXST.	EXST.	EXST.	EXST.	1C	H9	B108	
STUDENT RM.	B109		1	EXST.	EXST.	EXST.	EXST.	EXST.	1C	H9	B109	
CORRIDOR	B110		1	EXST.	EXST.	EXST.	EXST.	EXST.	1C	H9	B110	
CORRIDOR	B111		1	EXST.	EXST.	EXST.	EXST.	EXST.	1C	H9	B111	
STUDENT RM.	B112		1	EXST.	EXST.	EXST.	EXST.	EXST.	1C	H9	B112	
STUDENT RM.	B113		1	EXST.	EXST.	EXST.	EXST.	EXST.	1C	H9	B113	
CORRIDOR	B114		1	EXST.	EXST.	EXST.	EXST.	EXST.	1C	H9	B114	
CORRIDOR	B115		1	EXST.	EXST.	EXST.	EXST.	EXST.	1C	H9	B115	
STUDENT RM.	B116		1	EXST.	EXST.	EXST.	EXST.	EXST.	1C	H9	B116	
BATH	B120		1	EXST.	EXST.	EXST.	EXST.	EXST.	EXST.	H9	B120	
BATH	B121		1	EXST.	EXST.	EXST.	EXST.	EXST.	EXST.	H9	B121	
BATH	B121A		1	EXST.	EXST.	EXST.	EXST.	EXST.	EXST.	H9	B121A	
STUDENT RM.	B122		1	EXST.	EXST.	EXST.	EXST.	EXST.	EXST.	H9	B122	
STUDENT RM.	B122A		1	EXST.	EXST.	EXST.	EXST.	EXST.	EXST.	H9	B122A	
BATH	B123		1	EXST.	EXST.	EXST.	EXST.	EXST.	EXST.	H9	B123	
BATH	B123A		1	EXST.	EXST.	EXST.	EXST.	EXST.	EXST.	H9	B123A	
STUDENT RM.	B124		1	EXST.	EXST.	EXST.	EXST.	EXST.	EXST.	H9	B124	
STUDENT RM.	B124A		1	EXST.	EXST.	EXST.	EXST.	EXST.	EXST.	H9	B124A	
BATH	B125		1	EXST.	EXST.	EXST.	EXST.	EXST.	EXST.	H9	B125	
BATH	B125		1	EXST.	EXST.	EXST.	EXST.	EXST.	EXST.	H9	B125	
STUDENT RM.	B126		1	EXST.	EXST.	EXST.	EXST.	EXST.	EXST.	H9	B126	
STUDENT RM.	B126A		1	EXST.	EXST.	EXST.	EXST.	EXST.	EXST.	H9	B126A	
BATH	B127		1	EXST.	EXST.	EXST.	EXST.	EXST.	EXST.	H9	B127	
STAIR 2	B127		1	EXST.	EXST.	EXST.	EXST.	EXST.	EXST.	H9	B127	
BATH	B127A		1	EXST.	EXST.	EXST.	EXST.	EXST.	EXST.	H9	B127A	
STAIR 2	B127A		1	EXST.	EXST.	EXST.	EXST.	EXST.	EXST.	H9	B127A	
JAN	B129		1	EXST.	EXST.	EXST.	EXST.	EXST.	4C		B129	
VEST.	C100A		1	EXST.	EXST.	EXST.	EXST.	EXST.	EXST.		C100A	
VEST.	C100B		1	EXST.	EXST.	EXST.	EXST.	EXST.	EXST.		C100B	
VEST.	C101A		1	EXST.	EXST.	EXST.	EXST.	EXST.	EXST.		C101A	
LOBBY	C101B		1	EXST.	EXST.	EXST.	EXST.	EXST.	EXST.		C101B	
OFFICE	C102		1	EXST.	EXST.	EXST.	EXST.	EXST.	EXST.	H9	C102	
OFFICE	C104		1	EXST.	EXST.	EXST.	EXST.	EXST.	EXST.	H9	C104	
STAIR 3	C130		1	EXST.	EXST.	EXST.	EXST.	EXST.	EXST.	H9	C130	
STAIR 3	C130A		1	EXST.	EXST.	EXST.	EXST.	EXST.	EXST.	H9	C130A	

DOOR AND FRAME SCHEDULE1

ROOM NAME	DOOR NUMBER	FIRE RATING	DOOR SIZE LEAF QTY	DOOR SIZE ELEVATION	DOOR DESCRIPTION MATERIAL	DOOR DESCRIPTION FINISH	FRAME DESCRIPTION TYPE	FRAME DESCRIPTION MATERIAL	FRAME DESCRIPTION FINISH	HARDWARE LOCKSET / LATCHSET	HARDWARE SIGN TYPE	DOOR NUMBER	REMARKS
LAV	C131		1	EXST.	EXST.	EXST.	EXST.	EXST.	EXST.	4C	H9	C131	
KIT	C132		1	EXST.	EXST.	EXST.	EXST.	EXST.	EXST.	EXST.	H9	C132	
STUDENT RM.	D103		1	EXST.	EXST.	EXST.	EXST.	EXST.	EXST.	1C	H9	D103	
CORRIDOR	D104		1	EXST.	EXST.	EXST.	EXST.	EXST.	EXST.	1C	H9	D104	
APARTMENT	D104A		1	EXST.	EXST.	EXST.	EXST.	EXST.	EXST.	6C		D104A	
APARTMENT	D104B		1	EXST.	EXST.	EXST.	EXST.	EXST.	EXST.	EXST.	H9	D104B	
APARTMENT	D104C		1	EXST.	EXST.	EXST.	EXST.	EXST.	EXST.	EXST.	H9	D104C	
CORRIDOR	D105		1	EXST.	EXST.	EXST.	EXST.	EXST.	EXST.	1C	H9	D105	
CORRIDOR	D106		1	EXST.	EXST.	EXST.	EXST.	EXST.	EXST.	1C	H9	D106	
STUDENT RM.	D107		1	EXST.	EXST.	EXST.	EXST.	EXST.	EXST.	1C	H9	D107	
STUDENT RM.	D108		1	EXST.	EXST.	EXST.	EXST.	EXST.	EXST.	1C	H9	D108	
CORRIDOR	D109		1	EXST.	EXST.	EXST.	EXST.	EXST.	EXST.	1C	H9	D109	
STUDENT RM.	D110		1	EXST.	EXST.	EXST.	EXST.	EXST.	EXST.		H9	D110	
CORRIDOR	D110		1	EXST.	EXST.	EXST.	EXST.	EXST.	EXST.	1C	H9	D110	
STUDENT RM.	D111		1	EXST.	EXST.	EXST.	EXST.	EXST.	EXST.	1C	H9	D111	
STUDENT RM.	D112		1	EXST.	EXST.	EXST.	EXST.	EXST.	EXST.	1C	H9	D112	
CORRIDOR	D113		1	EXST.	EXST.	EXST.	EXST.	EXST.	EXST.	1C	H9	D113	
BATH	D120		1	EXST.	EXST.	EXST.	EXST.	EXST.	EXST.	EXST.	H9	D120	
BATH	D121		1	EXST.	EXST.	EXST.	EXST.	EXST.	EXST.	EXST.	H9	D121	
BATH	D121A		1	EXST.	EXST.	EXST.	EXST.	EXST.	EXST.	EXST.	H9	D121A	
STUDENT RM.	D122		1	EXST.	EXST.	EXST.	EXST.	EXST.	EXST.	EXST.	H9	D122	
STUDENT RM.	D122A		1	EXST.	EXST.	EXST.	EXST.	EXST.	EXST.	EXST.	H9	D122A	
BATH	D123		1	EXST.	EXST.	EXST.	EXST.	EXST.	EXST.	EXST.	H9	D123	
BATH	D123A		1	EXST.	EXST.	EXST.	EXST.	EXST.	EXST.	EXST.	H9	D123A	
STUDENT RM.	D124A		1	EXST.	EXST.	EXST.	EXST.	EXST.	EXST.	EXST.	H9	D124A	
BATH	D125		1	EXST.	EXST.	EXST.	EXST.	EXST.	EXST.	EXST.	H9	D125	
BATH	D125A		1	EXST.	EXST.	EXST.	EXST.	EXST.	EXST.	EXST.	H9	D125A	
STAIR 4	D133		1	EXST.	EXST.	EXST.	EXST.	EXST.	EXST.	EXST.	H9	D133	
STAIR 4	D133A		1	EXST.	EXST.	EXST.	EXST.	EXST.	EXST.	EXST.	H9	D133A	
LAV	D134		1	EXST.	EXST.	EXST.	EXST.	EXST.	EXST.	4C	H9	D134	
JAN	D135		1	EXST.	EXST.	EXST.	EXST.	EXST.	EXST.	4C	H9	D135	
STAIR 5	D136		1	EXST.	EXST.	EXST.	EXST.	EXST.	EXST.	EXST.	H9	D136	
STAIR 5	D136A		1	EXST.	EXST.	EXST.	EXST.	EXST.	EXST.	EXST.	H9	D136A	
JAN	D137		1	EXST.	EXST.	EXST.	EXST.	EXST.	EXST.	4C	H9	D137	
JAN	D138		1	EXST.	EXST.	EXST.	EXST.	EXST.	EXST.	4C	H9	D138	
CORRIDOR	E104		1	EXST.	EXST.	EXST.	EXST.	EXST.	EXST.	1C	H9	E104	
STUDENT RM.	E105		1	EXST.	EXST.	EXST.	EXST.	EXST.	EXST.	1C	H9	E105	
STUDENT RM.	E106		1	EXST.	EXST.	EXST.	EXST.	EXST.	EXST.	1C	H9	E106	
CORRIDOR	E107		1	EXST.	EXST.	EXST.	EXST.	EXST.	EXST.	1C	H9	E107	
CORRIDOR	E108		1	EXST.	EXST.	EXST.	EXST.	EXST.	EXST.	1C	H9	E108	
STUDENT RM.	E109		1	EXST.	EXST.	EXST.	EXST.	EXST.	EXST.	1C	H9	E109	
STUDENT RM.	E110		1	EXST.	EXST.	EXST.	EXST.	EXST.	EXST.	1C	H9	E110	
CORRIDOR	E111		1	EXST.	EXST.	EXST.	EXST.	EXST.	EXST.	1C	H9	E111	
CORRIDOR	E112		1	EXST.	EXST.	EXST.	EXST.	EXST.	EXST.	1C	H9	E112	
STUDENT RM.	E113		1	EXST.	EXST.	EXST.	EXST.	EXST.	EXST.	1C	H9	E113	
STUDENT RM.	E114		1	EXST.	EXST.	EXST.	EXST.	EXST.	EXST.	1C	H9	E114	
CORRIDOR	E115		1	EXST.	EXST.	EXST.	EXST.	EXST.	EXST.	1C	H9	E115	
CORRIDOR	E116		1	EXST.	EXST.	EXST.	EXST.	EXST.	EXST.	1C	H9	E116	
STUDENT RM.	E117		1	EXST.	EXST.	EXST.	EXST.	EXST.	EXST.	1C	H9	E117	
STUDENT RM.	E118		1	EXST.	EXST.	EXST.	EXST.	EXST.	EXST.	1C	H9	E118	
CORRIDOR	E119		1	EXST.	EXST.	EXST.	EXST.	EXST.	EXST.	1C	H9	E119	
STUDENT RM.	E120		1	EXST.	EXST.	EXST.	EXST.	EXST.	EXST.	EXST.	H9	E120	
STUDENT RM.	E120A		1	EXST.	EXST.	EXST.	EXST.	EXST.	EXST.	EXST.	H9	E120A	
BATH	E121		1	EXST.	EXST.	EXST.	EXST.	EXST.	EXST.	EXST.	H9	E121	
BATH	E121A		1	EXST.	EXST.	EXST.	EXST.	EXST.	EXST.	EXST.	H9	E121A	
STUDENT RM.	E122		1	EXST.	EXST.	EXST.	EXST.	EXST.	EXST.	EXST.	H9	E122	
STUDENT RM.	E122A		1	EXST.	EXST.	EXST.	EXST.	EXST.	EXST.	EXST.	H9	E122A	
BATH	E123		1	EXST.	EXST.	EXST.	EXST.	EXST.	EXST.	EXST.	H9	E123	
BATH	E123A		1	EXST.	EXST.	EXST.	EXST.	EXST.	EXST.	EXST.	H9	E123A	
STUDENT RM.	E124		1	EXST.	EXST.	EXST.	EXST.	EXST.	EXST.	EXST.	H9	E124	
STUDENT RM.	E124A		1	EXST.	EXST.	EXST.	EXST.	EXST.	EXST.	EXST.	H9	E124A	
BATH	E125		1	EXST.	EXST.	EXST.	EXST.	EXST.	EXST.	EXST.	H9	E125	
BATH	E125A		1	EXST.	EXST.	EXST.	EXST.	EXST.	EXST.	EXST.	H9	E125A	
STUDENT RM.	E126		1	EXST.	EXST.	EXST.	EXST.	EXST.	EXST.	EXST.	H9	E126	
STUDENT RM.	E126A		1	EXST.	EXST.	EXST.	EXST.	EXST.	EXST.	EXST.	H9	E126A	
BATH	E127		1	EXST.	EXST.	EXST.	EXST.	EXST.	EXST.	EXST.	H9	E127	
BATH	E127A		1	EXST.	EXST.	EXST.	EXST.	EXST.	EXST.	EXST.	H9	E127A	
STAIR 6	E139		1	EXST.	EXST.	EXST.	EXST.	EXST.	EXST.	EXST.	H9	E139	
JAN	E140		1	EXST.	EXST.	EXST.	EXST.	EXST.	EXST.	4C	H9	E140	
2ND FLOOR													
STUDENT RM.	A203		1	EXST.	EXST.	EXST.	EXST.	EXST.	EXST.	1C	H9	A203	
CORRIDOR	A204		1	EXST.	EXST.	EXST.	EXST.	EXST.	EXST.	1C	H9	A204	
CORRIDOR	A205		1	EXST.	EXST.	EXST.	EXST.	EXST.	EXST.	1C	H9	A205	
STUDENT RM.	A206		1	EXST.	EXST.	EXST.	EXST.	EXST.	EXST.	1C	H9	A206	
STUDENT RM.	A207		1	EXST.	EXST.	EXST.	EXST.	EXST.	EXST.	1C	H9	A207	
CORRIDOR	A208		1	EXST.	EXST.	EXST.	EXST.	EXST.	EXST.	1C	H9	A208	
CORRIDOR	A209		1	EXST.	EXST.	EXST.	EXST.	EXST.	EXST.	1C	H9	A209	
STUDENT RM.	A210		1	EXST.	EXST.	EXST.	EXST.	EXST.	EXST.	1C	H9	A210	
STUDENT RM.	A211		1	EXST.	EXST.	EXST.	EXST.	EXST.	EXST.	1C	H9	A211	
CORRIDOR	A212		1	EXST.	EXST.	EXST.	EXST.	EXST.	EXST.	1C	H9	A212	
CORRIDOR	A213		1	EXST.	EXST.	EXST.	EXST.	EXST.	EXST.	1C	H9	A213	
STUDENT RM.	A214		1	EXST.	EXST.	EXST.	EXST.	EXST.	EXST.	1C	H9	A214	
STUDENT RM.	A215		1	EXST.	EXST.	EXST.	EXST.	EXST.	EXST.	1C	H9	A215	
CORRIDOR	A216		1	EXST.	EXST.	EXST.	EXST.	EXST.	EXST.	1C	H9	A216	
CORRIDOR	A217		1	EXST.	EXST.	EXST.	EXST.	EXST.	EXST.	1C	H9	A217	
STUDENT RM.	A218		1	EXST.	EXST.	EXST.	EXST.	EXST.	EXST.	1C	H9	A218	
STUDENT RM.	A220		1	EXST.	EXST.	EXST.	EXST.	EXST.	EXST.	EXST.	H9	A220	
STUDENT RM.	A220A		1	EXST.	EXST.	EXST.	EXST.	EXST.	EXST.	EXST.	H9	A220A	
BATH	A221		1	EXST.	EXST.	EXST.	EXST.	EXST.	EXST.	EXST.	H9	A221	
BATH	A221A		1	EXST.	EXST.	EXST.	EXST.	EXST.	EXST.	EXST.	H9	A221A	
STUDENT RM.	A222		1	EXST.	EXST.	EXST.	EXST.	EXST.	EXST.	EXST.	H9	A222	
STUDENT RM.	A222A		1	EXST.	EXST.	EXST.	EXST.	EXST.	EXST.	EXST.	H9	A222A	
BATH	A223		1	EXST.	EXST.	EXST.	EXST.	EXST.	EXST.	EXST.	H9	A223	
BATH	A223A		1	EXST.	EXST.	EXST.	EXST.	EXST.	EXST.	EXST.	H9	A223A	
STUDENT RM.	A224		1	EXST.	EXST.	EXST.	EXST.	EXST.	EXST.	EXST.	H9	A224	
STUDENT RM.	A224A		1	EXST.	EXST.	EXST.	EXST.	EXST.	EXST.	EXST.	H9	A224A	
STAIR 1	A225		1	EXST.	EXST.	EXST.	EXST.	EXST.	EXST.	EXST.	H9	A225	
BATH	A225A		1	EXST.	EXST.	EXST.	EXST.	EXST.	EXST.	EXST.	H9	A225A	
STUDENT RM.	A226		1	EXST.	EXST.	EXST.	EXST.	EXST.	EXST.	EXST.	H9	A226	
JAN	A226		1	EXST.	EXST.	EXST.	EXST.	EXST.	EXST.	4C		A226	
STUDENT RM.	A226A		1	EXST.	EXST.	EXST.	EXST.	EXST.	EXST.	EXST.	H9	A226A	
BATH	A227		1	EXST.	EXST.	EXST.	EXST.	EXST.	EXST.	EXST.	H9	A227	
BATH	A227A		1	EXST.	EXST.	EXST.	EXST.	EXST.	EXST.	EXST.	H9	A227A	
STUDENT RM.	B201		1	EXST.	EXST.	EXST.	EXST.	EXST.	1C	H9	B201	
CORRIDOR	B202		1	EXST.	EXST.	EXST.	EXST.	EXST.	1C	H9	B202	
CORRIDOR	B203		1	EXST.	EXST.	EXST.	EXST.	EXST.	1C	H9	B203	
STUDENT RM.	B204		1	EXST.	EXST.	EXST.	EXST.	EXST.	1C	H9	B204	
STUDENT RM.	B205		1	EXST.	EXST.	EXST.	EXST.	EXST.	1C	H9	B205	
CORRIDOR	B206		1	EXST.	EXST.	EXST.	EXST.	EXST.	1C	H9	B206	
STUDENT RM.	B206		1	EXST.	EXST.	EXST.	EXST.	EXST.	1C	H9	B206	
STUDENT RM.	B206A		1	EXST.	EXST.	EXST.	EXST.	EXST.	EXST.	H9	B206A	
CORRIDOR	B207		1	EXST.	EXST.	EXST.	EXST.	EXST.	1C	H9	B207	
STUDENT RM.	B208		1	EXST.	EXST.	EXST.	EXST.	EXST.	1C	H9	B208	
STUDENT RM.	B209		1	EXST.	EXST.	EXST.	EXST.	EXST.	1C	H9	B209	
CORRIDOR	B210		1	EXST.	EXST.	EXST.	EXST.	EXST.	1C	H9	B210	
CORRIDOR	B211		1	EXST.	EXST.	EXST.	EXST.	EXST.	1C	H9	B211	
STUDENT RM.	B212		1	EXST.	EXST.	EXST.	EXST.	EXST.	1C	H9	B212	
STUDENT RM.	B213		1	EXST.	EXST.	EXST.	EXST.	EXST.	1C	H9	B213	
CORRIDOR	B214		1	EXST.	EXST.	EXST.	EXST.	EXST.	1C	H9	B214	
CORRIDOR	B215		1	EXST.	EXST.	EXST.	EXST.	EXST.	1C	H9	B215	
STUDENT RM.	B216		1	EXST.	EXST.	EXST.	EXST.	EXST.	1C	H9	B216	
BATH	B221		1	EXST.	EXST.	EXST.	EXST.	EXST.	EXST.	H9	B221	
BATH	B221A		1	EXST.	EXST.	EXST.	EXST.	EXST.	EXST.	H9	B221A	
STUDENT RM.	B222		1	EXST.	EXST.	EXST.	EXST.	EXST.	EXST.	H9	B222	
STUDENT RM.	B222A		1	EXST.	EXST.	EXST.	EXST.	EXST.	EXST.	H9	B222A	
BATH	B223		1	EXST.	EXST.	EXST.	EXST.	EXST.	EXST.	H9	B223	
BATH	B223A		1	EXST.	EXST.	EXST.	EXST.	EXST.	EXST.	H9	B223A	
STUDENT RM.	B224		1	EXST.	EXST.	EXST.	EXST.	EXST.	EXST.	H9	B224	
STUDENT RM.	B224A		1	EXST.	EXST.	EXST.	EXST.	EXST.	EXST.	H9	B224A	
BATH	B225		1	EXST.	EXST.	EXST.	EXST.	EXST.	EXST.	H9	B225	
BATH	B225A		1	EXST.	EXST.	EXST.	EXST.	EXST.	EXST.	H9	B225A	
STUDENT RM.	B226		1	EXST.	EXST.	EXST.	EXST.	EXST.	EXST.	H9	B226	
STUDENT RM.	B226A		1	EXST.	EXST.	EXST.	EXST.	EXST.	EXST.	H9	B226A	
BATH	B227		1	EXST.	EXST.	EXST.	EXST.	EXST.	EXST.	H9	B227	
STAIR 2	B227		1	EXST.	EXST.	EXST.	EXST.	EXST.	EXST.	H9	B227	
BATH	B227A		1	EXST.	EXST.	EXST.	EXST.	EXST.	EXST

UNIVERSITY OF RHODE ISLAND

RESIDENT HALL DOOR & LOCK REPLACEMENT

HILLSIDE HALL
PROJECT # KC.R.MISC.2014.001

CLIENT:

THE UNIVERSITY OF RHODE ISLAND

THINK BIG WE DO

ARCHITECT:

Tecton Architects

Tecton Architects | pc
Hartford CT, Westerly RI
860 548 0802
www.tectonarchitects.com

JEFFREY J. WYSZA
No. 3810
REGISTERED ARCHITECT

ELECTRICAL ENGINEER:

CREATIVE ENVIRONMENT CORP · CONSULTING ENGINEERS

50 OFFICE PARKWAY
EAST PROVIDENCE, RI 02914
P: 401.438.7733
F: 401.438.7620
WWW.CEC-ENGINEERING.COM

DRAWING LIST

GENERAL

G0.0	COVER SHEET

ARCHITECTURAL

HI-A2.100	BASEMENT & FIRST FLOOR PLANS
HI-A2.101	SECOND & THIRD FLOOR PLANS
HI-A2.102	FOURTH & FIFTH FLOOR PLANS
HI-A8.101	DOOR SCHEDULE
HI-A8.102	SIGNAGE & MOUNTING DETAILS

PROJECT STATUS: PERMIT SET
ISSUE DATE: 02-18-2014

G0.0

F:\Projects\URI\URI17N12 Hillside Online Locks\drawings\architecture\HILLSIDE.rvt
PROJECT NUMBER: URI-17-IN.12
3/20/2014 10:38:42 AM

F:\Projects\URI\URI17N12 Hillside Online Locks\drawings\architecture\HILLSIDE.rvt
PROJECT NUMBER: URI-17-IN.12
3/20/2014 10:38:42 AM

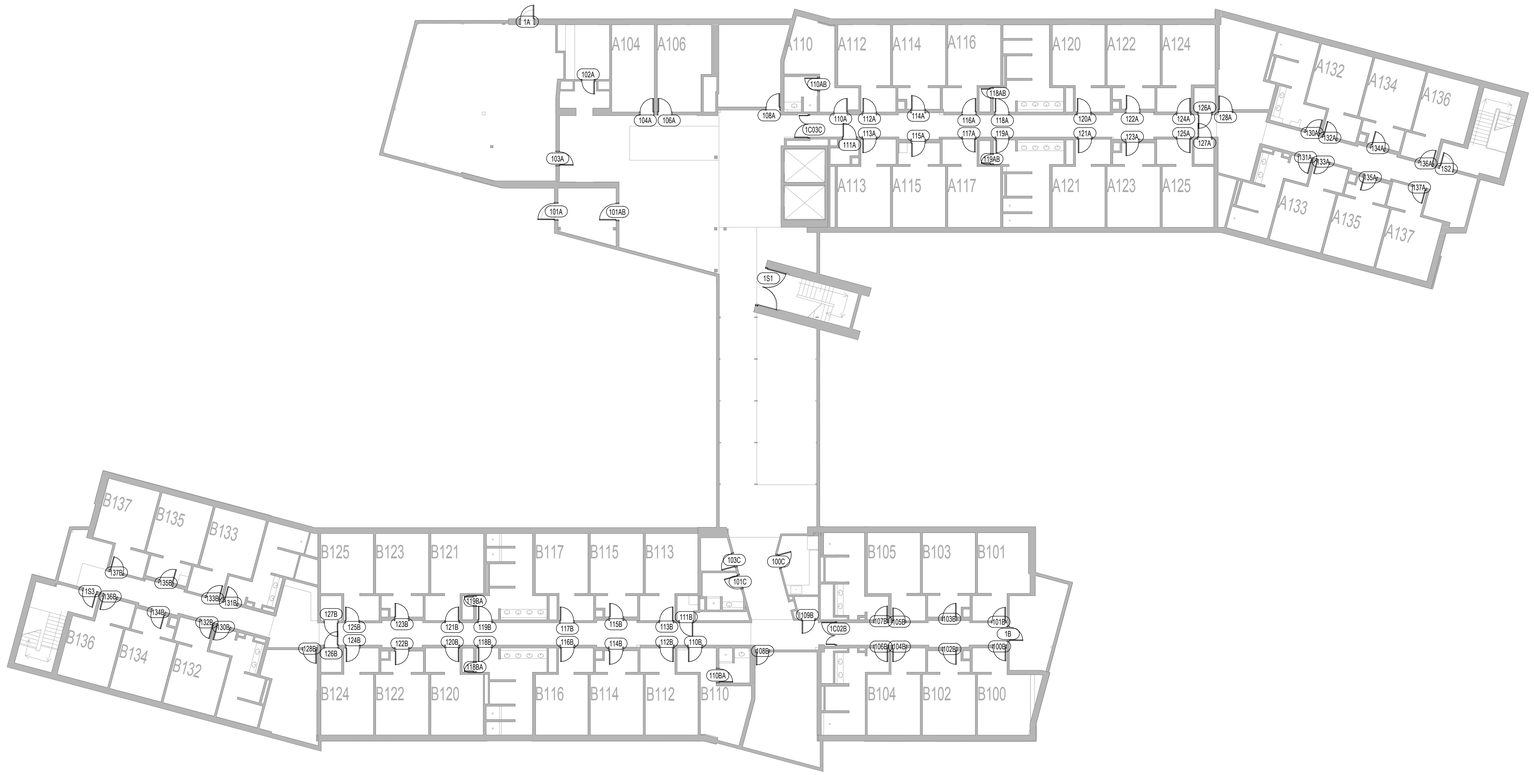

E10 1ST FLOOR PLAN

1/16" = 1'-0"

H8 BASEMENT PLAN

1/16" = 1'-0"

GENERAL NOTES - CONSTRUCTION

1. REMOVE AND DISPOSE OF ALL EXISTING DOORS, DOOR HARDWARE, AND SIGNAGE SCHEDULED TO BE REPLACED. COORDINATE WITH URI ACCESS CONTROL PRIOR TO REMOVAL FOR DETERMINATION OF ANY HARDWARE TO BE SALVAGED.

2. FURNISH AND INSTALL NEW DOORS AND DOOR HARDWARE AS INDICATED IN ASSOCIATED DOOR SCHEDULE.

3. FURNISH AND INSTALL NEW PERSONA WIFI CARD ACCESS CONTROL LOCKS AS INDICATED IN ASSOCIATED DOOR SCHEDULE. PROVIDE CONTROL PROGRAMMING ENTRY PER NAMING CONVENTIONS AND DIRECTION OF URI DEPARTMENT OF HOUSING AND RESIDENTIAL LIFE. WHERE PERSONA LOCKS ARE PROVIDED AT EXISTING DOORS, PROVIDE EXISTING DOOR PREP TO RECEIVE NEW LOCK.

4. FURNISH AND INSTALL NEW SIGNAGE AS INDICATED. REMOVE EXISTING SIGNAGE AT EACH LOCATION; PATCH AND PAINT AREA BEHIND EXISTING SIGN NOT COVERED BY NEW SIGN.

5. PROVIDE NEW ELECTRICAL WORK FOR DOOR HOLD-OPENS AND KEY BOX LOCATIONS AS INDICATED ON ELECTRICAL DRAWINGS. PROVIDE CUTTING AND PATCHING AS REQUIRED TO ROUTE NEW CONDUIT AND/OR WIRING. PAINT ALL EXPOSED CONDUIT TO MATCH SURFACE OF WALL OR CEILING IT IS MOUNTED ON.

6. PROVIDE NEW FIRE ALARM CONTROL RE-PROGRAMMING FOR ALL NEW HOLD-OPENS. COORDINATE RE-PROGRAMMING WITH URI COORDINATOR OF ALARMS.

7. PROVIDE NEW FIRE ALARM CONTROL RE-PROGRAMMING FOR RE-NUMBERING OF ALL ROOMS IN BUILDING. PROVIDE ALL ASSOCIATED FIRE ALARM CONTROL TAGS AND LABELLING ASSOCIATED WITH RE-PROGRAMMING.

8. DOOR OPENING DIMENSIONS ARE SHOWN AS APPROXIMATE. FIELD VERIFY ALL OPENINGS AND CONDITIONS PRIOR TO ISSUING SHOP DRAWINGS.

9. REFER TO PROJECT SPECIFICATIONS FOR SCHEDULE OF ALLOWANCES.

LEGEND

101	DOOR TAG NUMBER

Tecton Architects

Tecton Architects | pc
Hartford CT, Westerly RI
860 548 0802
www.tectonarchitects.com

Notice:
This drawing is the property of Tecton Architects | pc The use, re-use or reproduction of this drawing for any purpose whatsoever without an expressed written agreement between Tecton Architects | pc and the user is prohibited. Rights to use the information on this sheet are not transferred until payment has been received for services rendered. Any rights so granted are non-transferable to other parties without the prior expressed written consent of Tecton Architects | pc

© 2013 Tecton Architects | pc

Owner

UNIVERSITY OF RHODE ISLAND

KINGSTON, RI. 02881

Project

RESIDENT HALL DOOR & LOCK REPLACEMENT

HILLSIDE HALL

URI # KC.R.MISC.2014.001

Key Plan

Seals

Issues

Date	Description

Revisions

No.	Date	Description
1	03/17/2014	ISSUED FOR BIDDING

Drawing Title

BASEMENT & FIRST FLOOR PLANS

Issue Date:	02-18-2014		
Project No:	URI-17-IN.12	Scale:	As indicated
Project Manager:	MT	Production Leader:	RH
Project Architect:	JH	Peer Reviewer:	-

Drawing Number

HI-A2.100

3/20/2014 10:38:43 AM F:\Projects\URI\URI17IN12 Hillside Online Locks\drawings\architecture\HILLSIDE.rvt

F10 3RD FLOOR PLAN
1/16" = 1'-0"

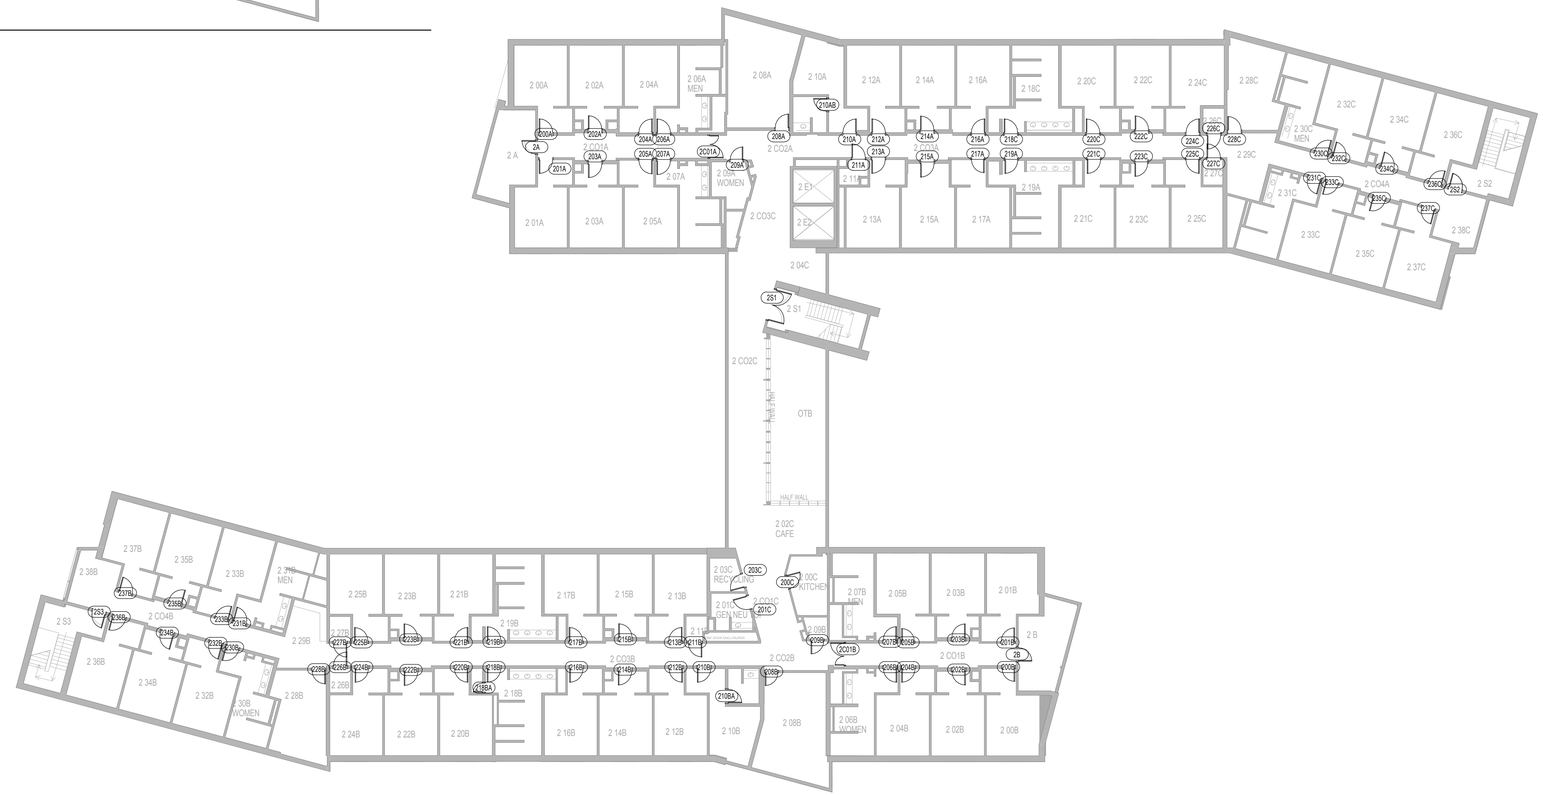

H8 2ND FLOOR PLAN
1/16" = 1'-0"

GENERAL NOTES - CONSTRUCTION

1. REMOVE AND DISPOSE OF ALL EXISTING DOORS, DOOR HARDWARE, AND SIGNAGE SCHEDULED TO BE REPLACED. COORDINATE WITH URI ACCESS CONTROL PRIOR TO REMOVAL FOR DETERMINATION OF ANY HARDWARE TO BE SALVAGED.

2. FURNISH AND INSTALL NEW DOORS AND DOOR HARDWARE AS INDICATED IN ASSOCIATED DOOR SCHEDULE.

3. FURNISH AND INSTALL NEW PERSONA WIFI CARD ACCESS CONTROL LOCKS AS INDICATED IN ASSOCIATED DOOR SCHEDULE. PROVIDE CONTROL PROGRAMMING ENTRY PER NAMING CONVENTIONS AND DIRECTION OF URI DEPARTMENT OF HOUSING AND RESIDENTIAL LIFE. WHERE PERSONA LOCKS ARE PROVIDED AT EXISTING DOORS, PROVIDE EXISTING DOOR PREP TO RECEIVE NEW LOCK.

4. FURNISH AND INSTALL NEW SIGNAGE AS INDICATED. REMOVE EXISTING SIGNAGE AT EACH LOCATION; PATCH AND PAINT AREA BEHIND EXISTING SIGN NOT COVERED BY NEW SIGN.

5. PROVIDE NEW ELECTRICAL WORK FOR DOOR HOLD-OPENS AND KEY BOX LOCATIONS AS INDICATED ON ELECTRICAL DRAWINGS. PROVIDE CUTTING AND PATCHING AS REQUIRED TO ROUTE NEW CONDUIT AND/OR WIRING. PAINT ALL EXPOSED CONDUIT TO MATCH SURFACE OF WALL OR CEILING IT IS MOUNTED ON.

6. PROVIDE NEW FIRE ALARM CONTROL RE-PROGRAMMING FOR ALL NEW HOLD-OPENS. COORDINATE RE-PROGRAMMING WITH URI COORDINATOR OF ALARMS.

7. PROVIDE NEW FIRE ALARM CONTROL RE-PROGRAMMING FOR RE-NUMBERING OF ALL ROOMS IN BUILDING. PROVIDE ALL ASSOCIATED FIRE ALARM CONTROL TAGS AND LABELLING ASSOCIATED WITH RE-PROGRAMMING.

8. DOOR OPENING DIMENSIONS ARE SHOWN AS APPROXIMATE. FIELD VERIFY ALL OPENINGS AND CONDITIONS PRIOR TO ISSUING SHOP DRAWINGS.

9. REFER TO PROJECT SPECIFICATIONS FOR SCHEDULE OF ALLOWANCES.

LEGEND

101	DOOR TAG NUMBER

Tecton Architects

Tecton Architects | pc
Hartford CT, Westerly RI
860 548 0802
www.tectonarchitects.com

Notice:
This drawing is the property of Tecton Architects | pc The use, re-use or reproduction of this drawing for any purpose whatsoever without an expressed written agreement between Tecton Architects | pc and the user is prohibited. Rights to use the information on this sheet are not transferred until payment has been received for services rendered. Any rights so granted are non-transferable to other parties without the prior expressed written consent of Tecton Architects | pc

© 2013 Tecton Architects | pc

Owner

UNIVERSITY OF RHODE ISLAND

KINGSTON, RI. 02881

Project

RESIDENT HALL DOOR & LOCK REPLACEMENT

HILLSIDE HALL

URI # KC.R.MISC.2014.001

Key Plan

Seals

Issues

Date	Description

Revisions

No.	Date	Description
1	03/17/2014	ISSUED FOR BIDDING

Drawing Title

SECOND & THIRD FLOOR PLANS

Issue Date:			02-18-2014
Project No:	URI-17-IN.12	Scale:	As indicated
Project Manager:	MT	Production Leader:	RH
Project Architect:	JH	Peer Reviewer:	-

Drawing Number

HI-A2.101

3/20/2014 10:38:45 AM F:\Projects\URI\URI17IN12 Hillside Online Locks\drawings\architecture\HILLSIDE.rvt

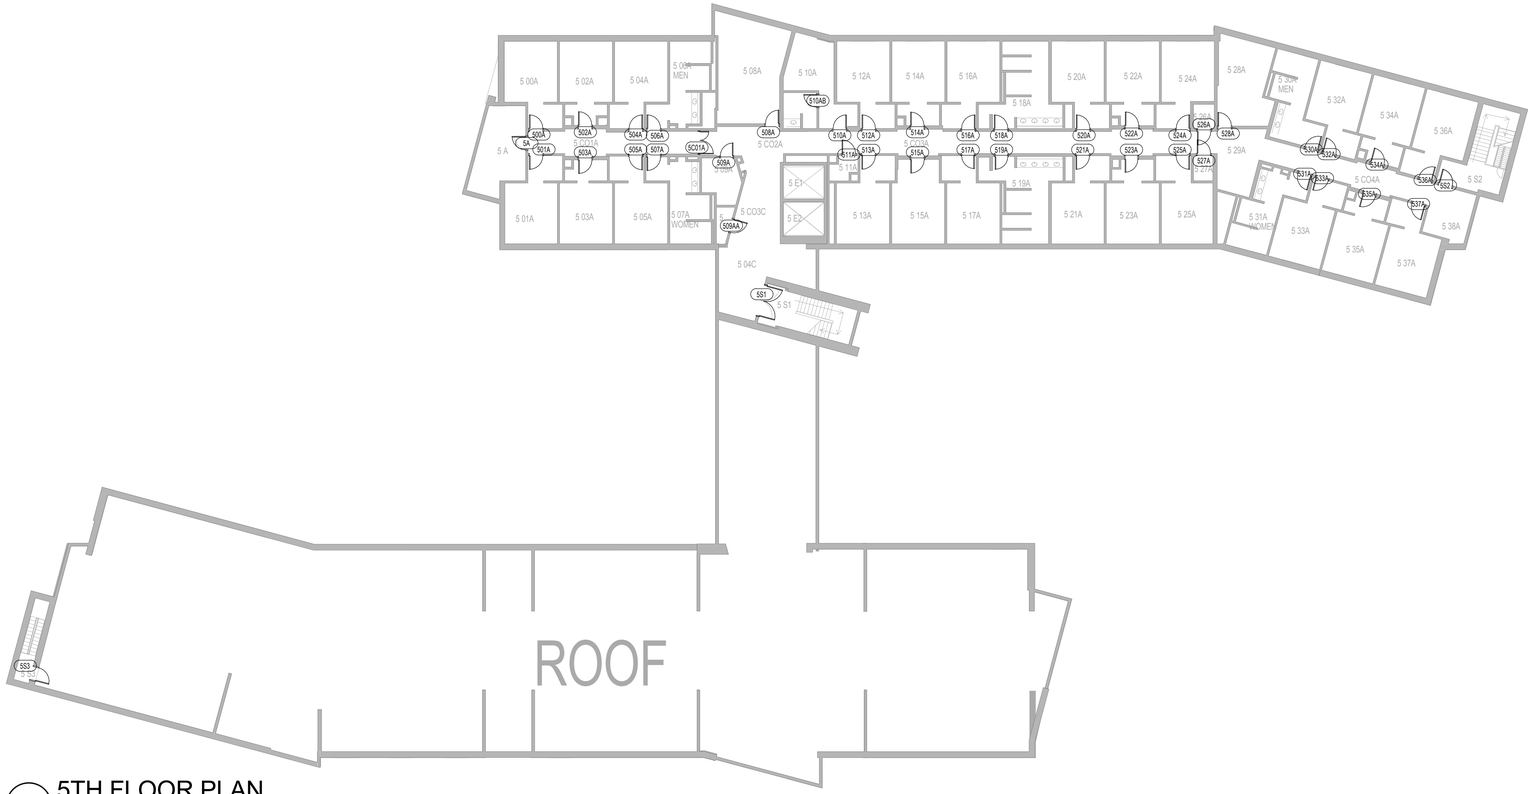

E10 5TH FLOOR PLAN
1/16" = 1'-0"

H8 4TH FLOOR PLAN
1/16" = 1'-0"

GENERAL NOTES - CONSTRUCTION

1. REMOVE AND DISPOSE OF ALL EXISTING DOORS, DOOR HARDWARE, AND SIGNAGE SCHEDULED TO BE REPLACED. COORDINATE WITH URI ACCESS CONTROL PRIOR TO REMOVAL FOR DETERMINATION OF ANY HARDWARE TO BE SALVAGED.

2. FURNISH AND INSTALL NEW DOORS AND DOOR HARDWARE AS INDICATED IN ASSOCIATED DOOR SCHEDULE.

3. FURNISH AND INSTALL NEW PERSONA WIFI CARD ACCESS CONTROL LOCKS AS INDICATED IN ASSOCIATED DOOR SCHEDULE. PROVIDE CONTROL PROGRAMMING ENTRY PER NAMING CONVENTIONS AND DIRECTION OF URI DEPARTMENT OF HOUSING AND RESIDENTIAL LIFE. WHERE PERSONA LOCKS ARE PROVIDED AT EXISTING DOORS, PROVIDE EXISTING DOOR PREP TO RECEIVE NEW LOCK.

4. FURNISH AND INSTALL NEW SIGNAGE AS INDICATED. REMOVE EXISTING SIGNAGE AT EACH LOCATION; PATCH AND PAINT AREA BEHIND EXISTING SIGN NOT COVERED BY NEW SIGN.

5. PROVIDE NEW ELECTRICAL WORK FOR DOOR HOLD-OPENS AND KEY BOX LOCATIONS AS INDICATED ON ELECTRICAL DRAWINGS. PROVIDE CUTTING AND PATCHING AS REQUIRED TO ROUTE NEW CONDUIT AND/OR WIRING. PAINT ALL EXPOSED CONDUIT TO MATCH SURFACE OF WALL OR CEILING IT IS MOUNTED ON.

6. PROVIDE NEW FIRE ALARM CONTROL RE-PROGRAMMING FOR ALL NEW HOLD-OPENS. COORDINATE RE-PROGRAMMING WITH URI COORDINATOR OF ALARMS.

7. PROVIDE NEW FIRE ALARM CONTROL RE-PROGRAMMING FOR RE-NUMBERING OF ALL ROOMS IN BUILDING. PROVIDE ALL ASSOCIATED FIRE ALARM CONTROL TAGS AND LABELLING ASSOCIATED WITH RE-PROGRAMMING.

8. DOOR OPENING DIMENSIONS ARE SHOWN AS APPROXIMATE. FIELD VERIFY ALL OPENINGS AND CONDITIONS PRIOR TO ISSUING SHOP DRAWINGS.

9. REFER TO PROJECT SPECIFICATIONS FOR SCHEDULE OF ALLOWANCES.

LEGEND

101	DOOR TAG NUMBER

Tecton Architects

Tecton Architects | pc
Hartford CT, Westerly RI
860 548 0802
www.tectonarchitects.com

Notice:
This drawing is the property of Tecton Architects | pc The use, re-use or reproduction of this drawing for any purpose whatsoever without an expressed written agreement between Tecton Architects | pc and the user is prohibited. Rights to use the information on this sheet are not transferred until payment has been received for services rendered. Any rights so granted are non-transferable to other parties without the prior expressed written consent of Tecton Architects | pc

© 2013 Tecton Architects | pc

Owner
UNIVERSITY OF RHODE ISLAND

KINGSTON, RI. 02881

Project
RESIDENT HALL DOOR & LOCK REPLACEMENT

HILLSIDE HALL

URI # KC.R.MISC.2014.001

Key Plan

Seals

Issues

Date	Description

Revisions

No.	Date	Description
1	03/17/2014	ISSUED FOR BIDDING

Drawing Title
FOURTH & FIFTH FLOOR PLANS

Issue Date:	02-18-2014		
Project No:	URI-17-IN.12	Scale:	As indicated
Project Manager:	MT	Production Leader:	RH
Project Architect:	JH	Peer Reviewer:	-

Drawing Number
HI-A2.102

3/20/2014 10:38:47 AM F:\Projects\URI\URI17IN12 Hillside Online Locks\drawings\architecture\HILLSIDE.rvt

DOOR AND FRAME SCHEDULE

DOOR NUMBER	FIRE RATING	DOOR SIZE LEAF QTY	DOOR SIZE OPENING WIDTH	DOOR SIZE HEIGHT	DOOR DESCRIPTION ELEVATION	DOOR DESCRIPTION MATERIAL	DOOR DESCRIPTION FINISH	FRAME DESCRIPTION TYPE	FRAME DESCRIPTION MATERIAL	FRAME DESCRIPTION FINISH	HARDWARE LOCKSET / LATCHSET	HARDWARE SIGN TYPE	DOOR NUMBER	REMARKS
BASEMENT														
00		1	3'-0"	7'-0"	EXST.	EXST.	EXST.	EXST.	EXST.	EXST.	EXST.	C5	00	
000A		2 (36", 24")	5'-0"	7'-0"	EXST.	EXST.	EXST.	EXST.	EXST.	EXST.	EXST.	C5	000A	
000B		2	6'-0"	7'-0"	EXST.	EXST.	EXST.	EXST.	EXST.	EXST.	EXST.	C5	000B	
0C02B		1	2'-8"	7'-0"	EXST.	EXST.	EXST.	EXST.	EXST.	EXST.	EXST.	C5	0C02B	
0C028A		1	2'-8"	7'-0"	EXST.	EXST.	EXST.	EXST.	EXST.	EXST.	EXST.	C5	0C028A	
0C028B		1	2'-10"	7'-0"	EXST.	EXST.	EXST.	EXST.	EXST.	EXST.	EXST.	C5	0C028B	
0C02BC		1	3'-0"	7'-0"	EXST.	EXST.	EXST.	EXST.	EXST.	EXST.	EXST.		0C02BC	
0C06RL		1	2'-8"	7'-0"	EXST.	EXST.	EXST.	EXST.	EXST.	EXST.	EXST.		0C06RL	
0C02RL		1	3'-0"	7'-0"	EXST.	EXST.	EXST.	EXST.	EXST.	3B	C5	0C02RL	
000RL		1	2'-10"	7'-0"	EXST.	EXST.	EXST.	EXST.	EXST.	3B	C5	000RL	
051		2	7'-0"	7'-0"	EXST.	EXST.	EXST.	EXST.	EXST.	EXST.	EXST.	C9	051	
052		1	3'-0"	7'-0"	EXST.	EXST.	EXST.	EXST.	EXST.	6B	C9	052	
053		1	3'-0"	7'-0"	EXST.	EXST.	EXST.	EXST.	EXST.	EXST.	C9	053	
001		1	3'-0"	7'-0"	EXST.	EXST.	EXST.	EXST.	EXST.	EXST.	C5	001	
001A		1	3'-0"	7'-0"	EXST.	EXST.	EXST.	EXST.	EXST.	EXST.	C5	001A	
0019BC		1	3'-0"	7'-0"	EXST.	EXST.	EXST.	EXST.	EXST.	EXST.	C5	0019BC	
0019BD		1	3'-0"	7'-0"	EXST.	EXST.	EXST.	EXST.	EXST.	EXST.	C5	0019BD	
001C		1	2'-10"	7'-0"	EXST.	EXST.	EXST.	EXST.	EXST.	6B		001C	
01CA		1	4'-0"	7'-0"	EXST.	EXST.	EXST.	EXST.	EXST.	EXST.		01CA	
0019RL		1	3'-0"	7'-0"	EXST.	EXST.	EXST.	EXST.	EXST.	3B	C5	0019RL	
002A		1	3'-0"	7'-0"	EXST.	EXST.	EXST.	EXST.	EXST.	EXST.	C5	002A	
002B		1	2'-8"	7'-0"	EXST.	EXST.	EXST.	EXST.	EXST.	EXST.	C5	002B	
002RL		1	3'-0"	7'-0"	EXST.	EXST.	EXST.	EXST.	EXST.	3B	C5	002RL	
003A		1	4'-0"	7'-0"	EXST.	EXST.	EXST.	EXST.	EXST.	3B	C5	003A	
003B		2	6'-0"	7'-0"	EXST.	EXST.	EXST.	EXST.	EXST.	EXST.	C5	003B	
003RL		1	2'-8"	7'-0"	EXST.	EXST.	EXST.	EXST.	EXST.	3B	C5	003RL	
004A		1	3'-0"	7'-0"	EXST.	EXST.	EXST.	EXST.	EXST.	EXST.	C5	004A	
004B		1	3'-0"	7'-0"	EXST.	EXST.	EXST.	EXST.	EXST.	EXST.	C10	004B	
004RL		1	3'-0"	7'-0"	EXST.	EXST.	EXST.	EXST.	EXST.	3B	C5	004RL	
005B		1	3'-6"	7'-0"	EXST.	EXST.	EXST.	EXST.	EXST.	EXST.		005B	
006A		2	7'-0"	7'-0"	EXST.	EXST.	EXST.	EXST.	EXST.	EXST.	C5	006A	
006B		1	3'-0"	7'-0"	EXST.	EXST.	EXST.	EXST.	EXST.	EXST.	C10	006B	
007A		1	3'-6"	7'-0"	EXST.	EXST.	EXST.	EXST.	EXST.	EXST.	C5	007A	
07AB		2 (36", 24")	4'-6"	7'-0"	EXST.	EXST.	EXST.	EXST.	EXST.	6B		07AB	
007B		1	3'-6"	7'-0"	EXST.	EXST.	EXST.	EXST.	EXST.	EXST.		007B	
008A		1	2'-8"	7'-0"	EXST.	EXST.	EXST.	EXST.	EXST.	EXST.	C5	008A	
008B		2	6'-10"	7'-0"	EXST.	EXST.	EXST.	EXST.	EXST.	EXST.	C5	008B	
009A		1	3'-0"	7'-0"	EXST.	EXST.	EXST.	EXST.	EXST.	1B	C5	009A	
009AB		1	2'-0"	7'-0"	EXST.	EXST.	EXST.	EXST.	EXST.	EXST.	C5	009AB	
009AC		1	3'-0"	7'-0"	EXST.	EXST.	EXST.	EXST.	EXST.	6B		009AC	
009AD		2	6'-0"	7'-0"	EXST.	EXST.	EXST.	EXST.	EXST.	EXST.	C5	009AD	
009AE		2	6'-0"	7'-0"	EXST.	EXST.	EXST.	EXST.	EXST.	EXST.	C5	009AE	
009AF		1	3'-0"	7'-0"	EXST.	EXST.	EXST.	EXST.	EXST.	EXST.	C5	009AF	
009AG		1	2'-10"	7'-0"	EXST.	EXST.	EXST.	EXST.	EXST.	EXST.	C10	009AG	
009AH		1	3'-0"	7'-0"	EXST.	EXST.	EXST.	EXST.	EXST.	EXST.		009AH	
009AJ		1	3'-0"	7'-0"	EXST.	EXST.	EXST.	EXST.	EXST.	EXST.	C5	009AJ	
009AK		1	3'-0"	7'-0"	EXST.	EXST.	EXST.	EXST.	EXST.	EXST.	C10	009AK	
009B		1	2'-10"	7'-0"	EXST.	EXST.	EXST.	EXST.	EXST.	EXST.	C10	009B	
009RL		1	3'-0"	7'-0"	EXST.	EXST.	EXST.	EXST.	EXST.	3B	C5	009RL	
010A		1	3'-6"	7'-0"	EXST.	EXST.	EXST.	EXST.	EXST.	EXST.	C5	010A	
010RL		1	2'-10"	7'-0"	EXST.	EXST.	EXST.	EXST.	EXST.	3B	C5	010RL	
011RL		1	3'-0"	7'-0"	EXST.	EXST.	EXST.	EXST.	EXST.	EXST.	C10	011RL	
012RL		1	3'-0"	7'-0"	EXST.	EXST.	EXST.	EXST.	EXST.	EXST.	C10	012RL	
013RL		1	3'-0"	7'-0"	EXST.	EXST.	EXST.	EXST.	EXST.	3B	C5	013RL	
014RL		1	2'-10"	7'-0"	EXST.	EXST.	EXST.	EXST.	EXST.	EXST.		014RL	
014RLA		1	3'-0"	7'-0"	EXST.	EXST.	EXST.	EXST.	EXST.	EXST.		014RLA	
017RL		1	2'-10"	7'-0"	EXST.	EXST.	EXST.	EXST.	EXST.	3B	C5	017RL	
019RL		1	3'-0"	7'-0"	EXST.	EXST.	EXST.	EXST.	EXST.	3B	C5	019RL	
020RL		1	2'-10"	7'-0"	EXST.	EXST.	EXST.	EXST.	EXST.	3B	C5	020RL	
021RL		1	3'-0"	7'-0"	EXST.	EXST.	EXST.	EXST.	EXST.	3B	C5	021RL	
022RL		1	3'-0"	7'-0"	EXST.	EXST.	EXST.	EXST.	EXST.	3B	C5	022RL	
023RL		1	3'-0"	7'-0"	EXST.	EXST.	EXST.	EXST.	EXST.	3B	C5	023RL	
025RL		1	3'-0"	7'-0"	EXST.	EXST.	EXST.	EXST.	EXST.	3B	C5	025RL	
026RL		1	2'-10"	7'-0"	EXST.	EXST.	EXST.	EXST.	EXST.	EXST.	C5	026RL	
027RL		1	3'-0"	7'-0"	EXST.	EXST.	EXST.	EXST.	EXST.	EXST.	C5	027RL	
028RL		1	3'-0"	7'-0"	EXST.	EXST.	EXST.	EXST.	EXST.	3B	C5	028RL	
029RL		1	3'-0"	7'-0"	EXST.	EXST.	EXST.	EXST.	EXST.	EXST.	C10	029RL	
030RL		1	3'-0"	7'-0"	EXST.	EXST.	EXST.	EXST.	EXST.	EXST.	C5	030RL	
1ST FLOOR														
1A		1	3'-0"	7'-0"	EXST.	EXST.	EXST.	EXST.	EXST.	EXST.		6B		1A
1B		1	3'-0"	7'-0"	EXST.	EXST.	EXST.	EXST.	EXST.	EXST.	C3	1B		1B
1C02B		2 (36", 24")	5'-0"	7'-0"	EXST.	EXST.	EXST.	EXST.	EXST.	EXST.				1C02B
1C03C		2 (36", 24")	5'-0"	7'-0"	EXST.	EXST.	EXST.	EXST.	EXST.	EXST.				1C03C
1S1		2	8'-6"	7'-0"	EXST.	EXST.	EXST.	EXST.	EXST.	EXST.	C9	1S1		
1S2		1	3'-0"	7'-0"	EXST.	EXST.	EXST.	EXST.	EXST.	EXST.	C9	1S2		
1S3		1	3'-0"	7'-0"	EXST.	EXST.	EXST.	EXST.	EXST.	EXST.	C9	1S3		
100B		1	2'-10"	7'-0"	EXST.	EXST.	EXST.	EXST.	EXST.	1B	C3	100B		
100C		1	3'-0"	7'-0"	EXST.	EXST.	EXST.	EXST.	EXST.	3B	C5	100C		
101A		1	3'-8"	7'-0"	EXST.	EXST.	EXST.	EXST.	EXST.	EXST.				101A
101AB		1	3'-8"	7'-0"	EXST.	EXST.	EXST.	EXST.	EXST.	EXST.				101AB
101B		1	3'-0"	7'-0"	EXST.	EXST.	EXST.	EXST.	EXST.	1B	C3	101B		
101C		1	3'-0"	7'-0"	EXST.	EXST.	EXST.	EXST.	EXST.	3B	C5	101C		
102A		1	2'-10"	7'-0"	EXST.	EXST.	EXST.	EXST.	EXST.	3B	C5	102A		
102B		1	3'-0"	7'-0"	EXST.	EXST.	EXST.	EXST.	EXST.	1B	C3	102B		
103A		1	3'-0"	7'-0"	EXST.	EXST.	EXST.	EXST.	EXST.	EXST.	C5	103A		
103B		1	3'-0"	7'-0"	EXST.	EXST.	EXST.	EXST.	EXST.	1B	C3	103B		
103C		1	3'-0"	7'-0"	EXST.	EXST.	EXST.	EXST.	EXST.	3B	C5	103C		
104A		1	3'-0"	7'-0"	EXST.	EXST.	EXST.	EXST.	EXST.	3B	C5	104A		
104B		1	3'-0"	7'-0"	EXST.	EXST.	EXST.	EXST.	EXST.	1B	C3	104B		
105B		1	2'-10"	7'-0"	EXST.	EXST.	EXST.	EXST.	EXST.	1B	C3	105B		
106A		1	3'-0"	7'-0"	EXST.	EXST.	EXST.	EXST.	EXST.	3B	C5	106A		
106B		1	3'-0"	7'-0"	EXST.	EXST.	EXST.	EXST.	EXST.	2C	C10	106B		
107B		1	3'-0"	7'-0"	EXST.	EXST.	EXST.	EXST.	EXST.	2C	C10	107B		
108A		1	3'-0"	7'-0"	EXST.	EXST.	EXST.	EXST.	EXST.	3B	C5	108A		
108B		1	2'-10"	7'-0"	EXST.	EXST.	EXST.	EXST.	EXST.	3B	C5	108B		
109B		1	2'-10"	7'-0"	EXST.	EXST.	EXST.	EXST.	EXST.	EXST.	C5	109B		
110A		1	3'-0"	7'-0"	EXST.	EXST.	EXST.	EXST.	EXST.	3B	C5	110A		
110AB		1	2'-10"	7'-0"	EXST.	EXST.	EXST.	EXST.	EXST.	EXST.	C10	110AB		
110B		1	3'-0"	7'-0"	EXST.	EXST.	EXST.	EXST.	EXST.	1B	C3	110B		
110BA		1	3'-0"	7'-0"	EXST.	EXST.	EXST.	EXST.	EXST.	EXST.	C10	110BA		
111A		1	3'-0"	7'-0"	EXST.	EXST.	EXST.	EXST.	EXST.	EXST.	C5	111A		
111B		1	3'-0"	7'-0"	EXST.	EXST.	EXST.	EXST.	EXST.	EXST.	C5	111B		
112A		1	3'-0"	7'-0"	EXST.	EXST.	EXST.	EXST.	EXST.	1B	C3	112A		
112B		1	3'-0"	7'-0"	EXST.	EXST.	EXST.	EXST.	EXST.	1B	C3	112B		
113A		1	3'-0"	7'-0"	EXST.	EXST.	EXST.	EXST.	EXST.	1B	C3	113A		
113B		1	3'-0"	7'-0"	EXST.	EXST.	EXST.	EXST.	EXST.	1B	C3	113B		
114A		1	3'-0"	7'-0"	EXST.	EXST.	EXST.	EXST.	EXST.	1B	C3	114A		
114B		1	3'-0"	7'-0"	EXST.	EXST.	EXST.	EXST.	EXST.	1B	C3	114B		
115A		1	3'-0"	7'-0"	EXST.	EXST.	EXST.	EXST.	EXST.	1B	C3	115A		
115B		1	3'-0"	7'-0"	EXST.	EXST.	EXST.	EXST.	EXST.	1B	C3	115B		
116A		1	3'-0"	7'-0"	EXST.	EXST.	EXST.	EXST.	EXST.	1B	C3	116A		
116B		1	3'-0"	7'-0"	EXST.	EXST.	EXST.	EXST.	EXST.	1B	C3	116B		
117A		1	2'-10"	7'-0"	EXST.	EXST.	EXST.	EXST.	EXST.	1B	C3	117A		
117B		1	3'-0"	7'-0"	EXST.	EXST.	EXST.	EXST.	EXST.	1B	C3	117B		
118A		1	2'-0"	7'-0"	EXST.	EXST.	EXST.	EXST.	EXST.	2C	C10	118A		
118AB		1	2'-0"	7'-0"	EXST.	EXST.	EXST.	EXST.	EXST.	EXST.	C5	118AB		
118B		1	3'-0"	7'-0"	EXST.	EXST.	EXST.	EXST.	EXST.	2C	C10	118B		
118BA		1	2'-0"	7'-0"	EXST.	EXST.	EXST.	EXST.	EXST.	EXST.	C5	118BA		
119A		1	2'-10"	7'-0"	EXST.	EXST.	EXST.	EXST.	EXST.	2C	C10	119A		
119AB		1	2'-0"	7'-0"	EXST.	EXST.	EXST.	EXST.	EXST.	EXST.	C5	119AB		
119B		1	3'-0"	7'-0"	EXST.	EXST.	EXST.	EXST.	EXST.	2C	C10	119B		
119BA		1	2'-0"	7'-0"	EXST.	EXST.	EXST.	EXST.	EXST.	EXST.	C5	119BA		
120A		1	3'-0"	7'-0"	EXST.	EXST.	EXST.	EXST.	EXST.	1B	C3	120A		
120B		1	3'-0"	7'-0"	EXST.	EXST.	EXST.	EXST.	EXST.	1B	C3	120B		
121A		1	3'-0"	7'-0"	EXST.	EXST.	EXST.	EXST.	EXST.	1B	C3	121A		
121B		1	3'-0"	7'-0"	EXST.	EXST.	EXST.	EXST.	EXST.	1B	C3	121B		
122A		1	3'-0"	7'-0"	EXST.	EXST.	EXST.	EXST.	EXST.	1B	C3	122A		
122B		1	3'-0"	7'-0"	EXST.	EXST.	EXST.	EXST.	EXST.	1B	C3	122B		
123A		1	2'-10"	7'-0"	EXST.	EXST.	EXST.	EXST.	EXST.	1B	C3	123A		
123B		1	3'-0"	7'-0"	EXST.	EXST.	EXST.	EXST.	EXST.	1B	C3	123B		
124A		1	3'-0"	7'-0"	EXST.	EXST.	EXST.	EXST.	EXST.	1B	C3	124A		
124B		1	3'-0"	7'-0"	EXST.	EXST.	EXST.	EXST.	EXST.	1B	C3	124B		
125A		1	3'-0"	7'-0"	EXST.	EXST.	EXST.	EXST.	EXST.	1B	C3	125A		
125B		1	3'-0"	7'-0"	EXST.	EXST.	EXST.	EXST.	EXST.	1B	C3	125B		
126A		1	3'-0"	7'-0"	EXST.	EXST.	EXST.	EXST.	EXST.	EXST.	C5	126A		
126B		1	3'-0"	7'-0"	EXST.	EXST.	EXST.	EXST.	EXST.	EXST.	C5	126B		
127A		1	3'-0"	7'-0"	EXST.	EXST.	EXST.	EXST.	EXST.	EXST.	C5	127A		
127B		1	3'-0"	7'-0"	EXST.	EXST.	EXST.	EXST.	EXST.	EXST.	C5	127B		
128A		1	3'-0"	7'-0"	EXST.	EXST.	EXST.	EXST.	EXST.	3B	C5	128A		
128B		1	3'-0"	7'-0"	EXST.	EXST.	EXST.	EXST.	EXST.	3B	C5	128B		
130A		1	3'-0"	7'-0"	EXST.	EXST.	EXST.	EXST.	EXST.	2C	C10	130A		
130B		1	3'-0"	7'-0"	EXST.	EXST.	EXST.	EXST.	EXST.	2C	C10	130B		
131A		1	3'-0"	7'-0"	EXST.	EXST.	EXST.	EXST.	EXST.	2C	C10	131A		
131B		1	3'-0"	7'-0"	EXST.	EXST.	EXST.	EXST.	EXST.	2C	C10	131B		
132A		1	3'-0"	7'-0"	EXST.	EXST.	EXST.	EXST.	EXST.	1B	C3	132A		
132B		1	3'-0"	7'-0"	EXST.	EXST.	EXST.	EXST.	EXST.	1B	C3	132B		
133A		1	2'-10"	7'-0"	EXST.	EXST.	EXST.	EXST.	EXST.	1B	C3	133A		
133B		1	3'-0"	7'-0"	EXST.	EXST.	EXST.	EXST.	EXST.	1B	C3	133B		
134A		1	3'-0"	7'-0"	EXST.	EXST.	EXST.	EXST.	EXST.	1B	C3	134A		
134B		1	3'-0"	7'-0"	EXST.	EXST.	EXST.	EXST.	EXST.	1B	C3	134B		
135A		1	2'-10"	7'-0"	EXST.	EXST.	EXST.	EXST.	EXST.	1B	C3	135A		
135B		1	3'-0"	7'-0"	EXST.	EXST.	EXST.	EXST.	EXST.	1B	C3	135B		
136A		1	3'-0"	7'-0"	EXST.	EXST.	EXST.	EXST.	EXST.	1B	C3	136A		
136B		1	3'-0"	7'-0"	EXST.	EXST.	EXST.	EXST.	EXST.	1B	C3	136B		
137A		1	3'-0"	7'-0"	EXST.	EXST.	EXST.	EXST.	EXST.	1B	C3	137A		
137B		1	3'-0"	7'-0"	EXST.	EXST.	EXST.	EXST.	EXST.	1B	C3	137B		
2ND FLOOR														
2A		1	3'-0"	7'-0"	EXST.	EXST.	EXST.	EXST.	EXST.	EXST.	C3	2A		
2B		1	3'-0"	7'-0"	EXST.	EXST.	EXST.	EXST.	EXST.	EXST.	C5	2B		
2C01A		2 (36", 24")	5'-0"	7'-0"	EXST.	EXST.	EXST.	EXST.	EXST.	EXST.		2C01A		
2C01B		2 (36", 24")	5'-0"	7'-0"	EXST.	EXST.	EXST.	EXST.	EXST.	EXST.		2C01B		
2S1		2	7'-0"	7'-0"	EXST.	EXST.	EXST.	EXST.	EXST.	EXST.	C9	2S1		
2S2		1	3'-0"	7'-0"	EXST.	EXST.	EXST.	EXST.	EXST.	EXST.	C9	2S2		
2S3		1	3'-0"	7'-0"	EXST.	EXST.	EXST.	EXST.	EXST.	EXST.	C9	2S3		
200A		1	3'-0"	7'-0"	EXST.	EXST.	EXST.	EXST.	EXST.	1B	C3	200A		
200B		1	2'-10"	7'-0"	EXST.	EXST.	EXST.	EXST.	EXST.	1B	C3	200B		
200C		1	3'-0"	7'-0"	EXST.	EXST.	EXST.	EXST.	EXST.	3B	C5	200C		
201A		1	3'-0"	7'-0"	EXST.	EXST.	EXST.	EXST.	EXST.	1B	C3	201A		
201B		1	3'-0"	7'-0"	EXST.	EXST.	EXST.	EXST.	EXST.	1B	C3	201B		
201C		1	3'-0"	7'-0"	EXST.	EXST.	EXST.	EXST.	EXST.	3B	C5	201C		
202A		1	3'-0"	7'-0"	EXST.	EXST.	EXST.	EXST.	EXST.	1B	C3	202A		
202B		1	3'-0"	7'-0"	EXST.	EXST.	EXST.	EXST.	EXST.	1B	C3	202B		
203A		1	3'-0"	7'-0"	EXST.	EXST.	EXST.	EXST.	EXST.	1B	C3	203A		
203B		1	3'-0"	7'-0"	EXST.	EXST.	EXST.	EXST.	EXST.	1B	C3	203B		
203C		1	3'-0"	7'-0"	EXST.	EXST.	EXST.	EXST.	EXST.	3B	C5	203C		
204A		1	3'-0"	7'-0"	EXST.	EXST.	EXST.	EXST.	EXST.	1B	C3	204A		
204B		1	3'-0"	7'-0"	EXST.	EXST.	EXST.	EXST.	EXST.	1B	C3	204B		
205A		1	3'-0"	7'-0"	EXST.	EXST.	EXST.	EXST.	EXST.	1B	C3	205A		
205B		1	2'-10"	7'-0"	EXST.	EXST.	EXST.	EXST.	EXST.	1B	C3	205B		
206A		1	3'-0"	7'-0"	EXST.	EXST.	EXST.	EXST.	EXST.	2C	C10	206A		
206B		1	3'-0"	7'-0"	EXST.	EXST.	EXST.	EXST.	EXST.	2C	C10	206B		
207A		1	2'-10"	7'-0"	EXST.	EXST.	EXST.	EXST.	EXST.	2C	C10	207A		
207B		1	3'-0"	7'-0"	EXST.	EXST.	EXST.	EXST.	EXST.	2C	C10	207B		
208A		1	3'-0"	7'-0"	EXST.	EXST.	EXST.	EXST.	EXST.	EXST.	C5	208A		
208B		1	2'-10"	7'-0"	EXST.	EXST.	EXST.	EXST.	EXST.	EXST.	C5	208B		
209A		1	2'-10"	7'-0"	EXST.	EXST.	EXST.	EXST.	EXST.	EXST.	C10	209A		
209B		1	2'-10"	7'-0"	EXST.	EXST.	EXST.	EXST.	EXST.	3B	C5	209B		
210A		1	3'-0"	7'-0"	EXST.	EXST.	EXST.	EXST.	EXST.	3B	C5	210A		
210AB		1	2'-10"	7'-0"	EXST.	EXST.	EXST.	EXST.	EXST.	EXST.	C10	210AB		
210B		1	3'-0"	7'-0"	EXST.	EXST.	EXST.	EXST.	EXST.	3B	C5	210B		
210BA		1	3'-0"	7'-0"	EXST.	EXST.	EXST.	EXST.	EXST.	EXST.	C10	210BA		
211A		1	2'-10"	7'-0"	EXST.	EXST.	EXST.	EXST.	EXST.	1B	C3	211A		
211B		1	3'-0"	7'-0"	EXST.	EXST.	EXST.	EXST.	EXST.	EXST.	C5	211B		
212A		1	3'-0"	7'-0"	EXST.	EXST.	EXST.	EXST.	EXST.	1B	C3	212A		
212B		1	3'-0"	7'-0"	EXST.	EXST.	EXST.	EXST.	EXST.	1B	C3	212B		
213A		1	3'-0"	7'-0"	EXST.	EXST.	EXST.	EXST.	EXST.	1B	C3	213A		
213B		1	3'-0"	7'-0"	EXST.	EXST.	EXST.	EXST.	EXST.	1B	C3	213B		
214A		1	3'-0"	7'-0"	EXST.	EXST.	EXST.	EXST.	EXST.	1B	C3	214A		
214B		1	3'-0"	7'-0"	EXST.	EXST.	EXST.	EXST.	EXST.	1B	C3	214B		
215A		1	3'-0"	7'-0"	EXST.	EXST.	EXST.	EXST.	EXST.	1B	C3	215A		
215B		1	3'-0"	7'-0"	EXST.	EXST.	EXST.	EXST.	EXST.	1B	C3	215B		
216A		1	3'-0"	7'-0"	EXST.	EXST.	EXST.	EXST.	EXST.	1B	C3	216A		
216B		1	3'-0"	7'-0"	EXST.	EXST.	EXST.	EXST.	EXST.	1B	C3	216B		
217A		1	2'-10"	7'-0"	EXST.	EXST.	EXST.	EXST.	EXST.	1B	C3	217A		
217B		1	3'-0"	7'-0"	EXST.	EXST.	EXST.	EXST.	EXST.	1B	C3	217B		
218A		1	3'-0"	7'-0"	EXST.	EXST.	EXST.	EXST.	EXST.	2C	C10	218A		
218B		1	2'-0"	7'-0"	EXST.	EXST.	EXST.	EXST.	EXST.	EXST.	C5	218B		
219A		1	3'-0"	7'-0"	EXST.	EXST.	EXST.	EXST.	EXST.	2C	C10	219A		
219B		1	2'-10"	7'-0"	EXST.	EXST.	EXST.	EXST.	EXST.	2C	C10	219B		
220A		1	3'-0"	7'-0"	EXST.	EXST.	EXST.	EXST.	EXST.	2C	C10	220A		
220B		1	3'-0"	7'-0"	EXST.	EXST.	EXST.	EXST.	EXST.	1B	C3	220B		
220C		1	3'-0"	7'-0"	EXST.	EXST.	EXST.	EXST.	EXST.	1B	C3	220C		
221A		1	3'-0"	7'-0"	EXST.	EXST.	EXST.	EXST.	EXST.	1B	C3	221A		
221B		1	3'-0"	7'-0"	EXST.	EXST.	EXST.	EXST.	EXST.	1B	C3	221B		
221C		1	3'-0"	7'-0"	EXST.	EXST.	EXST.	EXST.	EXST.	1B	C3	221C		
222A		1	3'-0"	7'-0"	EXST.	EXST.	EXST.	EXST.	EXST.	1B	C3	222A		
222B		1	3'-0"	7'-0"	EXST.	EXST.	EXST.	EXST.	EXST.	1B	C3	222B		
222C		1	3'-0"	7'-0"	EXST.	EXST.	EXST.	EXST.	EXST.	1B	C3	222C		
223A		1	3'-0"	7'-0"	EXST.	EXST.	EXST.	EXST.	EXST.	1B	C3	223A		
223B		1	3'-0"	7'-0"	EXST.	EXST.	EXST.	EXST.	EXST.	1B	C3	223B		
223C		1	2'-10"	7'-0"	EXST.	EXST.	EXST.	EXST.	EXST.	1B	C3	223C		
224A		1	3'-0"	7'-0"	EXST.	EXST.	EXST.	EXST.	EXST.	1B	C3	224A		
224B		1	3'-0"	7'-0"	EXST.	EXST.	EXST.	EXST.	EXST.	1B	C3	224B		
224C		1	3'-0"	7'-0"	EXST.	EXST.	EXST.	EXST.	EXST.	1B	C3	224C		
225B		1	3'-0"	7'-0"	EXST.	EXST.	EXST.	EXST.	EXST.	1B	C3	225B		
225C		1	3'-0"	7'-0"	EXST.	EXST.	EXST.	EXST.	EXST.	1B	C3	225C		
226B		1	3'-0"	7'-0"	EXST.	EXST.	EXST.	EXST.	EXST.	EXST.	C5	226B		
226C		1	3'-0"	7'-0"	EXST.	EXST.	EXST.	EXST.	EXST.	EXST.	C5	226C		
227B		1	3'-0"	7'-0"	EXST.	EXST.	EXST.	EXST.	EXST.	EXST.	C5	227B		
227C		1	3'-0"	7'-0"	EXST.	EXST.	EXST.	EXST.	EXST.	EXST.	C5	227C		
228B		1	3'-0"	7'-0"	EXST.	EXST.	EXST.	EXST.	EXST.	EXST.	C5	228B		
228C		1	3'-0"	7'-0"	EXST.	EXST.	EXST.	EXST.	EXST.	EXST.	C5	228C		
230B		1	3'-0"	7'-0"	EXST.	EXST.	EXST.	EXST.	EXST.	2C	C10	230B		
230C		1	3'-0"	7'-0"	EXST.	EXST.	EXST.	EXST.	EXST.	2C	C10	230C		
231B		1	3'-0"	7'-0"	EXST.	EXST.	EXST.	EXST.	EXST.	2C	C10	231B		
231C		1	3'-0"	7'-0"	EXST.	EXST.	EXST.	EXST.	EXST.	2C	C10	231C		
232B		1	3'-0"	7'-0"	EXST.	EXST.	EXST.	EXST.	EXST.	1B	C3	232B		
232C		1	3'-0"	7'-0"	EXST.	EXST.	EXST.	EXST.	EXST.	1B	C3	232C		
233B		1	3'-0"	7'-0"	EXST.	EXST.	EXST.	EXST.	EXST.	1B	C3	233B		
233C		1	2'-10"	7'-0"	EXST.	EXST.	EXST.	EXST.	EXST.	1B	C3	233C		
234B		1	3'-0"	7'-0"	EXST.	EXST.	EXST.	EXST.	EXST.	1B	C3	234B		
234C		1	3'-0"	7'-0"	EXST.	EXST.	EXST.	EXST.	EXST.	1B	C3	234C		
235B		1	3'-0"	7'-0"	EXST.	EXST.	EXST.	EXST.	EXST.	1B	C3	235B

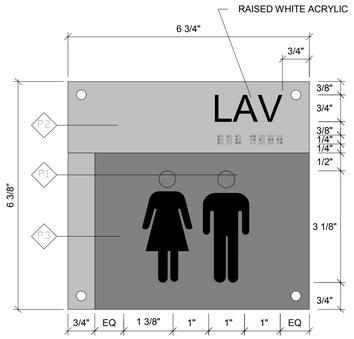

C10 LAVATORY
6"=1'-0"

DEEP ACRYLIC SIGN BACK SPRAYED P2 AND P3 WITH RAISED WHITE ARIAL COPY AND BRAILLE. SYMBOLS WHITE DIRECT PRINT WITH LAMINATE.
TYPICAL MOUNTING

APPLIES TO ALL ROOMS LABELED LAVATORY, TO BE APPLIED TO OUTSIDE OF LAV IN CORRIDOR.

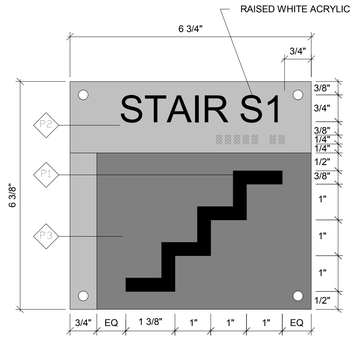

C9 STAIRS
6"=1'-0"

DEEP ACRYLIC SIGN BACK SPRAYED P2 AND P3 WITH RAISED WHITE ARIAL COPY AND BRAILLE. SYMBOLS WHITE DIRECT PRINT WITH LAMINATE.
TYPICAL MOUNTING

APPLIES TO ALL ROOMS LABELED STAIR, TO BE APPLIED TO OUTSIDE OF STAIR, IN CORRIDOR.

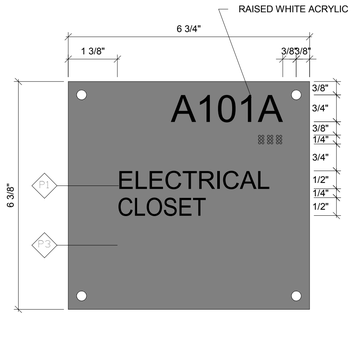

C7 MECHANICAL / ELECTRICAL
6"=1'-0"

DEEP ACRYLIC SIGN BACK SPRAYED P3 WITH RAISED WHITE ARIAL COPY AND BRAILLE. WHITE SECONDARY COPY DIRECT PRINT WITH LAMINATE.
TYPICAL MOUNTING

APPLIES TO ALL ROOMS LABELED MECH, MECHANICAL, STOR/CUST AND FIRE PROTECTION

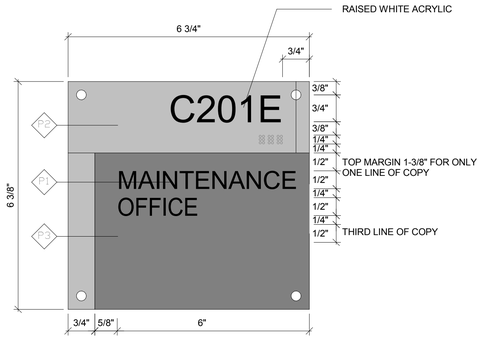

C5 AUXILIARY SPACES / OFFICES
6"=1'-0"

DEEP ACRYLIC SIGN BACK SPRAYED P2 AND P3 WITH RAISED WHITE ARIAL COPY AND BRAILLE. WHITE SECONDARY COPY DIRECT PRINT WITH LAMINATE.
TYPICAL MOUNTING

APPLIES TO ALL ROOMS LABELED OTHER THAN. REQUIRES COORDINATION WITH URI OFFICE OF RESIDENTIAL LIFE.

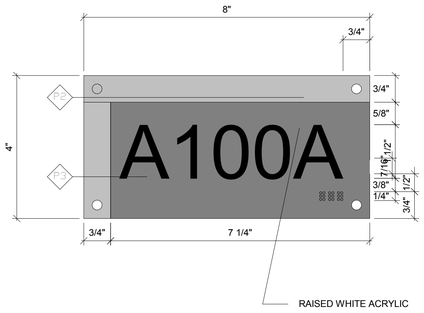

C3 STUDENT ROOMS
6"=1'-0"

NOTE: PROVIDE EACH LOCATION WITH 1A

DEEP ACRYLIC SIGN BACK SPRAYED P2 AND P3 WITH RAISED WHITE ARIAL COPY AND BRAILLE.
TYPICAL MOUNTING

APPLIES TO ALL ROOMS LABELED OFFICE WITH TEMPORARY PERSONNEL. REQUIRES COORDINATION WITH URI OFFICE OF RESIDENTIAL LIFE.

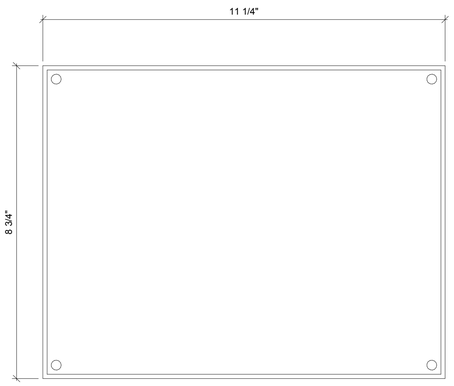

F8 CLEAR ACRYLIC FIRE EVACUATION MAP COVER
6"=1'-0"

CLEAR UNBREAKABLE ACRYLIC WITH SQUARE CORNERS AND BEVELED EDGES. TYPICAL MOUNTING WITHOUT DOUBLE SIDED TAPE.
LAMINATED PLANS PROVIDED BY OWNER

APPLIED TO INTERIOR OF DOOR AT EACH ROOM PER SCHEDULE

ALSO TO BE APPLIED IN CORRIDOR BETWEEN STAIRS

TYPICAL MOUNTING: FOUR COUNTERSUNK HOLES CENTERED AT 3/8" FROM THE CORNERS WITH #6 FLAT TOP TORX SCREWS WITH PIN. PRE-DRILL AND PROVIDE EXPANSION ANCHORS, USE 1/32" BLACK FOAM DOUBLE SIDED TAPE TO ATTACH SIGNAGE TO WALL. INSET TAPE 3/8" FROM EDGES OF PLATE AT FULL PERIMETER OF SIGN.

PAINT & FINISH SCHEDULE

THIS SCHEDULE PROVIDES COLOR MATCHING INFORMATION FOR ALL SIGNS AND GRAPHICS SPECIFIED IN THE SIGN CONSTRUCTION DRAWINGS. PAINT COLORS ARE IDENTIFIED ON THE DRAWINGS WITH DIAMOND TAGS CONTAINING A LETTER AND NUMBER. LISTED BELOW ARE THE TAGS WITH COLOR REFERENCES FOR USE IN MATCHING PAINT. SEE SIGN SPECIFICATIONS FOR PAINT MANUFACTURER AND FINISH INFORMATION.

PROGRAM COLORS & MATERIAL FINISHES

P2

WHITE

P3

MP 15661 (LIGHT GRAY)

MP 18214 (DARK GRAY)

DEMOLITION NOTES:
REMOVE EXISTING SIGNS FASTENERS AND ADHESIVES FROM LOCATIONS WHERE NEW SIGNAGE IS SCHEDULED.

REMOVE DOORS AND ASSOCIATED HARDWARE WHERE INDICATED TO BE NEW, SALVAGE LOCKSETS AND RETURN TO OWNER. EXISTING FRAMES TO REMAIN.

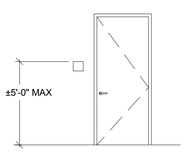

NOTE:
SIGNS MUST BE LOCATED ON THE LOCKSET SIDE OF DOOR, BETWEEN MINIMUM 3" TO MAXIMUM 11" AWAY FROM DOOR FRAME, ALIGNED WITH JOINTS OF INTERIOR WALL FINISH. LOCATIONS WILL VARY DEPENDING ON RELATION OF DOOR TO WALL FINISH.

H10 SIGNAGE MOUNTING LOCATION
N.T.S.

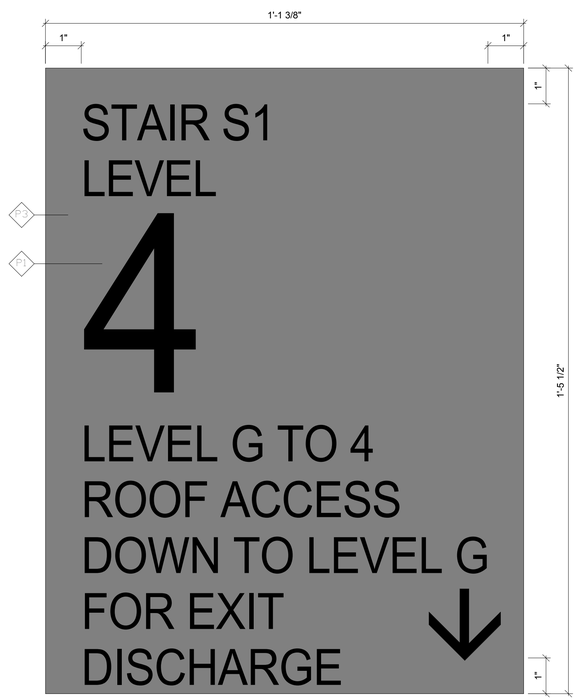

H3 STAIRWELL
6"=1'-0"

APPLIES TO ALL ROOMS LABELED STAIR, TO BE APPLIED INSIDE OF STAIRWELL AT EACH LEVEL. REQUIRES COORDINATION WITH URI OFFICE OF RESIDENTIAL LIFE.

Tecton Architects

Tecton Architects | pc
Hartford CT, Westerly RI
860 548 0802
www.tectonarchitects.com

Notice:
This drawing is the property of Tecton Architects | pc The use, re-use or reproduction of this drawing for any purpose whatsoever without an expressed written agreement between Tecton Architects | pc and the user is prohibited. Rights to use the information on this sheet are not transferred until payment has been received for services rendered. Any rights so granted are non-transferable to other parties without the prior expressed written consent of Tecton Architects | pc

© 2013 Tecton Architects | pc

Owner

UNIVERSITY OF RHODE ISLAND

KINGSTON, RI. 02881

Project

RESIDENT HALL DOOR & LOCK REPLACEMENT

HILLSIDE HALL

URI # KC.R.MISC.2014.001

Key Plan

Seals

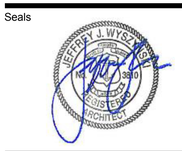

Issues

Date	Description

Revisions

No.	Date	Description
1	03/17/2014	ISSUED FOR BIDDING

Drawing Title

SIGNAGE & MOUNTING DETAILS

Issue Date:	02-18-2014		
Project No:	URI-17-IN.12	Scale:	6" = 1'-0"
Project Manager:	MT	Production Leader:	RH
Project Architect:	JH	Peer Reviewer:	-

Drawing Number

HI-A8.102

F:\Projects\URI\URI17IN12 Hillside Online Locks\drawings\architecture\HILLSIDE.rvt
3/20/2014 10:38:49 AM

UNIVERSITY OF RHODE ISLAND

RESIDENT HALL DOOR & LOCK REPLACEMENT

GATEWAY HALL
PROJECT # KC.R.MISC.2014.001

CLIENT:

THE UNIVERSITY OF RHODE ISLAND

THINK BIG WE DO

ARCHITECT:

Tecton Architects

Tecton Architects | pc
Hartford CT, Westerly RI
860 548 0802
www.tectonarchitects.com

JEFFREY J. WYSZ... 3890 REGISTERED ARCHITECT

ELECTRICAL ENGINEER:

CREATIVE ENVIRONMENT CORP · CONSULTING ENGINEERS ·

50 OFFICE PARKWAY
EAST PROVIDENCE, RI 02914
P: 401.438.7733
F: 401.438.7620
WWW.CEC-ENGINEERING.COM

DRAWING LIST

GENERAL	
G0.0	COVER SHEET
ARCHITECTURAL	
GA2-A2.100	BLDG 2 FIRST & SECOND FLOOR PLANS & DOOR SCHEDULE
GA4-A2.100	BLDG 4 FIRST & SECOND FLOOR PLANS & DOOR SCHEDULE
GA6-A2.100	BLDG 6 FIRST & SECOND FLOOR PLANS & DOOR SCHEDULE
GA8-A2.100	BLDG 8 FIRST & SECOND FLOOR PLANS & DOOR SCHEDULE

PROJECT STATUS: PERMIT SET
ISSUE DATE: 02-18-2014

F:\Projects\URI\URI17N13 Gateway\Online Locks\drawings\architecture\GATEWAY_BLDG 4.rvt
PROJECT NUMBER: URI-17-IN.13
3/20/2014 10:27:04 AM

F:\Projects\URI\URI17N13 Gateway\Online Locks\drawings\architecture\GATEWAY_BLDG 4.rvt
PROJECT NUMBER: URI-17-IN.13
3/20/2014 10:27:04 AM

DOOR AND FRAME SCHEDULE

DOOR NUMBER	FIRE RATING	DOOR SIZE LEAF QTY	DOOR DESCRIPTION ELEVATION	DOOR DESCRIPTION MATERIAL	DOOR DESCRIPTION FINISH	FRAME DESCRIPTION TYPE	FRAME DESCRIPTION MATERIAL	FRAME DESCRIPTION FINISH	HARDWARE LOCKSET / LATCHSET	SIGN TYPE	DOOR NUMBER	REMARKS
1ST FLOOR												
21 0		1	EXST.	EXST.	EXST.	EXST.	EXST.	EXST.	6B		21 0	
21 0A		1	EXST.	EXST.	EXST.	EXST.	EXST.	EXST.	6B		21 0A	
21 0B		1	EXST.	EXST.	EXST.	EXST.	EXST.	EXST.	EXST.		21 0B	
21 0C		1	EXST.	EXST.	EXST.	EXST.	EXST.	EXST.	EXST.		21 0C	
21 1		1	EXST.	EXST.	EXST.	EXST.	EXST.	EXST.	1B	F8	21 1	
21 1A		1	EXST.	EXST.	EXST.	EXST.	EXST.	EXST.	EXST.	F8	21 1A	
21 1B		1	EXST.	EXST.	EXST.	EXST.	EXST.	EXST.	EXST.	F8	21 1B	
21 1C		1	EXST.	EXST.	EXST.	EXST.	EXST.	EXST.	EXST.	F8	21 1C	
21 1D		1	EXST.	EXST.	EXST.	EXST.	EXST.	EXST.	EXST.		21 1D	
21 1E		1	EXST.	EXST.	EXST.	EXST.	EXST.	EXST.	EXST.		21 1E	
21 1F		1	EXST.	EXST.	EXST.	EXST.	EXST.	EXST.	EXST.		21 1F	
21 1G		1	EXST.	EXST.	EXST.	EXST.	EXST.	EXST.	EXST.		21 1G	
21 1H		1	EXST.	EXST.	EXST.	EXST.	EXST.	EXST.	EXST.		21 1H	
21 1J		1	EXST.	EXST.	EXST.	EXST.	EXST.	EXST.	EXST.	F8	21 1J	
21 1K		1	EXST.	EXST.	EXST.	EXST.	EXST.	EXST.	1B	F8	21 1K	
21 1KA		1	EXST.	EXST.	EXST.	EXST.	EXST.	EXST.	EXST.	F8	21 1KA	
21 1L		1	EXST.	EXST.	EXST.	EXST.	EXST.	EXST.	EXST.	F8	21 1L	
21 2		1	EXST.	EXST.	EXST.	EXST.	EXST.	EXST.	1B	F8	21 2	
21 2A		1	EXST.	EXST.	EXST.	EXST.	EXST.	EXST.	EXST.	F8	21 2A	
21 2C		1	EXST.	EXST.	EXST.	EXST.	EXST.	EXST.	EXST.	F8	21 2C	
21 2D		1	EXST.	EXST.	EXST.	EXST.	EXST.	EXST.	EXST.		21 2D	
21 2E		1	EXST.	EXST.	EXST.	EXST.	EXST.	EXST.	EXST.		21 2E	
21 2F		1	EXST.	EXST.	EXST.	EXST.	EXST.	EXST.	EXST.	F8	21 2F	
21 2G		1	EXST.	EXST.	EXST.	EXST.	EXST.	EXST.	EXST.		21 2G	
21 2H		1	EXST.	EXST.	EXST.	EXST.	EXST.	EXST.	EXST.		21 2H	
21 2I		1	EXST.	EXST.	EXST.	EXST.	EXST.	EXST.	EXST.	F8	21 2I	
21 2J		1	EXST.	EXST.	EXST.	EXST.	EXST.	EXST.	EXST.		21 2J	
21 2K		1	EXST.	EXST.	EXST.	EXST.	EXST.	EXST.	1B	F8	21 2K	
21 3		1	EXST.	EXST.	EXST.	EXST.	EXST.	EXST.	EXST.	F8	21 3	
21 4		1	EXST.	EXST.	EXST.	EXST.	EXST.	EXST.	EXST.	F8	21 4	
2ND FLOOR												
22 1		1	EXST.	EXST.	EXST.	EXST.	EXST.	EXST.	1B	F8	22 1	
22 1A		1	EXST.	EXST.	EXST.	EXST.	EXST.	EXST.	EXST.	F8	22 1A	
22 1B		1	EXST.	EXST.	EXST.	EXST.	EXST.	EXST.	EXST.	F8	22 1B	
22 1C		1	EXST.	EXST.	EXST.	EXST.	EXST.	EXST.	EXST.	F8	22 1C	
22 1D		1	EXST.	EXST.	EXST.	EXST.	EXST.	EXST.	EXST.		22 1D	
22 1E		1	EXST.	EXST.	EXST.	EXST.	EXST.	EXST.	EXST.		22 1E	
22 1F		1	EXST.	EXST.	EXST.	EXST.	EXST.	EXST.	EXST.		22 1F	
22 1G		1	EXST.	EXST.	EXST.	EXST.	EXST.	EXST.	EXST.		22 1G	
22 1H		1	EXST.	EXST.	EXST.	EXST.	EXST.	EXST.	EXST.		22 1H	
22 1J		1	EXST.	EXST.	EXST.	EXST.	EXST.	EXST.	EXST.	F8	22 1J	
22 1K		1	EXST.	EXST.	EXST.	EXST.	EXST.	EXST.	1B	F8	22 1K	
22 1L		1	EXST.	EXST.	EXST.	EXST.	EXST.	EXST.	EXST.	F8	22 1L	
22 2		1	EXST.	EXST.	EXST.	EXST.	EXST.	EXST.	1B	F8	22 2	
22 2A		1	EXST.	EXST.	EXST.	EXST.	EXST.	EXST.	EXST.	F8	22 2A	
22 2B		1	EXST.	EXST.	EXST.	EXST.	EXST.	EXST.	EXST.	F8	22 2B	
22 2C		1	EXST.	EXST.	EXST.	EXST.	EXST.	EXST.	EXST.	F8	22 2C	
22 2D		1	EXST.	EXST.	EXST.	EXST.	EXST.	EXST.	EXST.		22 2D	
22 2E		1	EXST.	EXST.	EXST.	EXST.	EXST.	EXST.	EXST.		22 2E	
22 2F		1	EXST.	EXST.	EXST.	EXST.	EXST.	EXST.	EXST.		22 2F	
22 2G		1	EXST.	EXST.	EXST.	EXST.	EXST.	EXST.	EXST.		22 2G	
22 2H		1	EXST.	EXST.	EXST.	EXST.	EXST.	EXST.	EXST.		22 2H	
22 2J		1	EXST.	EXST.	EXST.	EXST.	EXST.	EXST.	EXST.	F8	22 2J	
22 2K		1	EXST.	EXST.	EXST.	EXST.	EXST.	EXST.	1B	F8	22 2K	
22 2KA		1	EXST.	EXST.	EXST.	EXST.	EXST.	EXST.	EXST.	F8	22 2KA	
22 2L		1	EXST.	EXST.	EXST.	EXST.	EXST.	EXST.	EXST.	F8	22 2L	
22 KA		1	EXST.	EXST.	EXST.	EXST.	EXST.	EXST.	EXST.		22 KA	

GENERAL NOTES - CONSTRUCTION

1. REMOVE AND DISPOSE OF ALL EXISTING DOORS, DOOR HARDWARE, AND SIGNAGE SCHEDULED TO BE REPLACED. COORDINATE WITH URI ACCESS CONTROL PRIOR TO REMOVAL FOR DETERMINATION OF ANY HARDWARE TO BE SALVAGED.

2. FURNISH AND INSTALL NEW DOORS AND DOOR HARDWARE AS INDICATED IN ASSOCIATED DOOR SCHEDULE.

3. FURNISH AND INSTALL NEW PERSONA WIFI CARD ACCESS CONTROL LOCKS AS INDICATED IN ASSOCIATED DOOR SCHEDULE. PROVIDE CONTROL PROGRAMMING ENTRY PER NAMING CONVENTIONS AND DIRECTION OF URI DEPARTMENT OF HOUSING AND RESIDENTIAL LIFE. WHERE PERSONA LOCKS ARE PROVIDED AT EXISTING DOORS, PROVIDE EXISTING DOOR PREP TO RECEIVE NEW LOCK.

4. FURNISH AND INSTALL NEW SIGNAGE AS INDICATED. REMOVE EXISTING SIGNAGE AT EACH LOCATION; PATCH AND PAINT AREA BEHIND EXISTING SIGN NOT COVERED BY NEW SIGN.

5. PROVIDE NEW ELECTRICAL WORK FOR DOOR HOLD-OPENS AND KEY BOX LOCATIONS AS INDICATED ON ELECTRICAL DRAWINGS. PROVIDE CUTTING AND PATCHING AS REQUIRED TO ROUTE NEW CONDUIT AND/OR WIRING. PAINT ALL EXPOSED CONDUIT TO MATCH SURFACE OF WALL OR CEILING IT IS MOUNTED ON.

6. PROVIDE NEW FIRE ALARM CONTROL RE-PROGRAMMING FOR ALL NEW HOLD-OPENS. COORDINATE RE-PROGRAMMING WITH URI COORDINATOR OF ALARMS.

7. PROVIDE NEW FIRE ALARM CONTROL RE-PROGRAMMING FOR RE-NUMBERING OF ALL ROOMS IN BUILDING. PROVIDE ALL ASSOCIATED FIRE ALARM CONTROL TAGS AND LABELLING ASSOCIATED WITH RE-PROGRAMMING.

8. DOOR OPENING DIMENSIONS ARE SHOWN AS APPROXIMATE. FIELD VERIFY ALL OPENINGS AND CONDITIONS PRIOR TO ISSUING SHOP DRAWINGS.

9. REFER TO PROJECT SPECIFICATIONS FOR SCHEDULE OF ALLOWANCES.

LEGEND

101 — DOOR TAG NUMBER

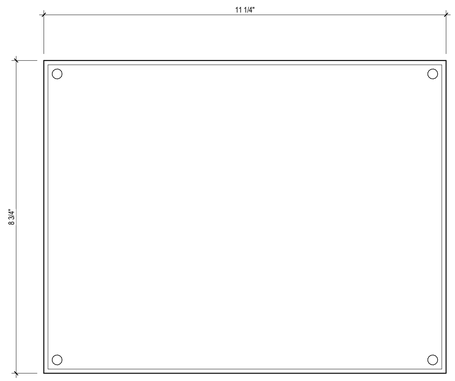

CLEAR UNBREAKABLE ACRYLIC WITH SQUARE CORNERS AND BEVELED EDGES. TYPICAL MOUNTING WITHOUT DOUBLE SIDED TAPE.
LAMINATED PLANS PROVIDED BY OWNER.

APPLIED TO INTERIOR OF DOOR AT EACH ROOM PER SCHEDULE.

ALSO TO BE APPLIED IN CORRIDOR BETWEEN STAIRS.

F8 CLEAR ACRYLIC FIRE EVACUATION MAP COVER
6" = 1'-0"

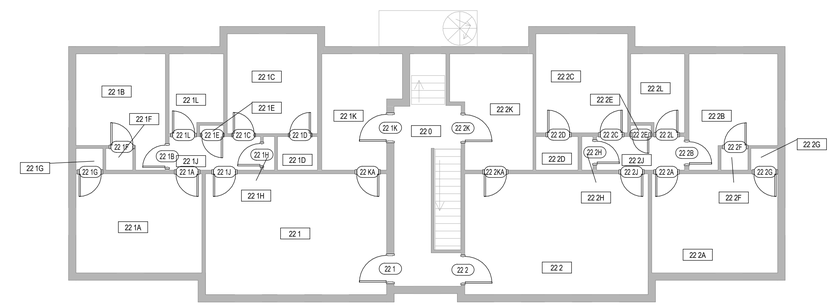

F4 BLDG 2 - SECOND FLOOR
1/8" = 1'-0"

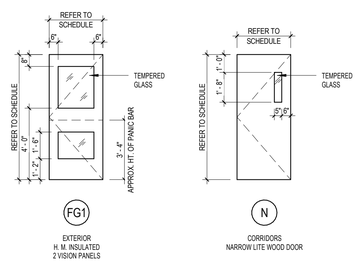

H8 DOOR AND FRAME ELEVATIONS
1/4" = 1'-0"

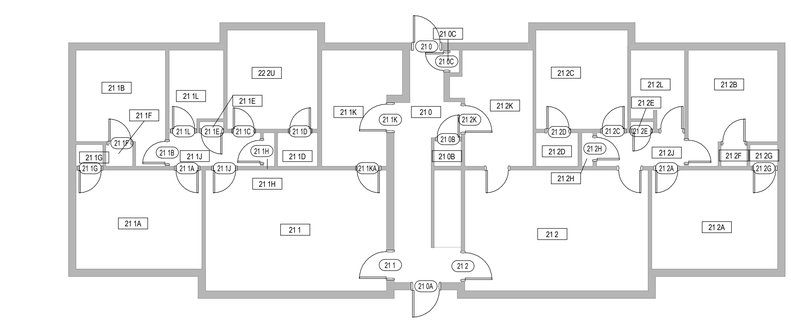

H4 BLDG 2 - FIRST FLOOR
1/8" = 1'-0"

Tecton Architects

Tecton Architects | pc
Hartford CT, Westerly RI
860 548 0802
www.tectonarchitects.com

Notice:
This drawing is the property of Tecton Architects | pc The use, re-use or reproduction of this drawing for any purpose whatsoever without an expressed written agreement between Tecton Architects | pc and the user is prohibited. Rights to use the information on this sheet are not transferred until payment has been received for services rendered. Any rights so granted are non-transferable to other parties without the prior expressed written consent of Tecton Architects | pc

© 2013 Tecton Architects | pc

Owner

UNIVERSITY OF RHODE ISLAND

KINGSTON, RI. 02881

Project

RESIDENT HALL DOOR & LOCK REPLACEMENT

GATEWAY HALL

URI # KC.R.MISC.2014.001

Key Plan

Seals

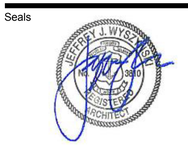

Issues

Date	Description

Revisions

No.	Date	Description
1	03/17/2014	ISSUED FOR BIDDING

Drawing Title

BLDG 2 FIRST & SECOND FLOOR PLANS & DOOR SCHEDULE

Issue Date: 02-18-2014

Project No:	URI-17-IN.13	Scale:	As indicated
Project Manager:	MT	Production Leader:	RH
Project Architect:	JH	Peer Reviewer:	-

Drawing Number

GA2-A2.100

3/20/2014 10:24:07 AM F:\Projects\URI\URI17IN13 GatewayOnline Locks\drawings\architecture\GATEWAY_BLDG 2.rvt

DOOR AND FRAME SCHEDULE1

DOOR NUMBER	FIRE RATING	DOOR SIZE LEAF QTY	DOOR DESCRIPTION ELEVATION	DOOR DESCRIPTION MATERIAL	DOOR DESCRIPTION FINISH	FRAME DESCRIPTION TYPE	FRAME DESCRIPTION MATERIAL	FRAME DESCRIPTION FINISH	HARDWARE LOCKSET / LATCHSET	SIGN TYPE	DOOR NUMBER	REMARKS
1ST FLOOR												
41 0		1	EXST.	EXST.	EXST.	EXST.	EXST.	EXST.	6B		41 0	
41 0A		1	EXST.	EXST.	EXST.	EXST.	EXST.	EXST.	6B		41 0A	
41 0B		1	EXST.	EXST.	EXST.	EXST.	EXST.	EXST.	EXST.		41 0B	
41 0C		1	EXST.	EXST.	EXST.	EXST.	EXST.	EXST.	EXST.		41 0C	
41 0E		1	EXST.	EXST.	EXST.	EXST.	EXST.	EXST.	EXST.		41 0E	
41 0G		1	EXST.	EXST.	EXST.	EXST.	EXST.	EXST.	6B		41 0G	
41 0GA		1	EXST.	EXST.	EXST.	EXST.	EXST.	EXST.	6B		41 0GA	
41 1		1	EXST.	EXST.	EXST.	EXST.	EXST.	EXST.	1B	F8	41 1	
41 1A		1	EXST.	EXST.	EXST.	EXST.	EXST.	EXST.	EXST.	F8	41 1A	
41 1D		1	EXST.	EXST.	EXST.	EXST.	EXST.	EXST.	EXST.		41 1D	
41 1F		1	EXST.	EXST.	EXST.	EXST.	EXST.	EXST.	EXST.		41 1F	
41 1L		1	EXST.	EXST.	EXST.	EXST.	EXST.	EXST.	EXST.	F8	41 1L	
41 2		1	EXST.	EXST.	EXST.	EXST.	EXST.	EXST.	1B	F8	41 2	
41 2A		1	EXST.	EXST.	EXST.	EXST.	EXST.	EXST.	EXST.	F8	41 2A	
41 2D		1	EXST.	EXST.	EXST.	EXST.	EXST.	EXST.	EXST.		41 2D	
41 2E		1	EXST.	EXST.	EXST.	EXST.	EXST.	EXST.	EXST.		41 2E	
41 2F		1	EXST.	EXST.	EXST.	EXST.	EXST.	EXST.	EXST.		41 2F	
41 2L		1	EXST.	EXST.	EXST.	EXST.	EXST.	EXST.	EXST.	F8	41 2L	
41 3		1	EXST.	EXST.	EXST.	EXST.	EXST.	EXST.	1B	F8	41 3	
41 3A		1	EXST.	EXST.	EXST.	EXST.	EXST.	EXST.	EXST.	F8	41 3A	
41 3D		1	EXST.	EXST.	EXST.	EXST.	EXST.	EXST.	EXST.		41 3D	
41 3E		1	EXST.	EXST.	EXST.	EXST.	EXST.	EXST.	EXST.		41 3E	
41 3F		1	EXST.	EXST.	EXST.	EXST.	EXST.	EXST.	EXST.		41 3F	
41 3L		1	EXST.	EXST.	EXST.	EXST.	EXST.	EXST.	EXST.	F8	41 3L	
41 4		1	EXST.	EXST.	EXST.	EXST.	EXST.	EXST.	1B	F8	41 4	
41 4A		1	EXST.	EXST.	EXST.	EXST.	EXST.	EXST.	EXST.	F8	41 4A	
41 4D		1	EXST.	EXST.	EXST.	EXST.	EXST.	EXST.	EXST.		41 4D	
41 4E		1	EXST.	EXST.	EXST.	EXST.	EXST.	EXST.	EXST.		41 4E	
41 4L		1	EXST.	EXST.	EXST.	EXST.	EXST.	EXST.	EXST.	F8	41 4L	
41 OD		1	EXST.	EXST.	EXST.	EXST.	EXST.	EXST.	EXST.		41 OD	
2ND FLOOR												
42 1		1	EXST.	EXST.	EXST.	EXST.	EXST.	EXST.	1B	F8	42 1	
42 1A		1	EXST.	EXST.	EXST.	EXST.	EXST.	EXST.	1B	F8	42 1A	
42 1AB		1	EXST.	EXST.	EXST.	EXST.	EXST.	EXST.	EXST.		42 1AB	
42 1D		1	EXST.	EXST.	EXST.	EXST.	EXST.	EXST.	EXST.		42 1D	
42 1E		1	EXST.	EXST.	EXST.	EXST.	EXST.	EXST.	EXST.		42 1E	
42 1F		1	EXST.	EXST.	EXST.	EXST.	EXST.	EXST.	EXST.		42 1F	
42 1L		1	EXST.	EXST.	EXST.	EXST.	EXST.	EXST.	EXST.		42 1L	
42 2		1	EXST.	EXST.	EXST.	EXST.	EXST.	EXST.	1B	F8	42 2	
42 2A		1	EXST.	EXST.	EXST.	EXST.	EXST.	EXST.	1B	F8	42 2A	
42 2AB		1	EXST.	EXST.	EXST.	EXST.	EXST.	EXST.	EXST.		42 2AB	
42 2D		1	EXST.	EXST.	EXST.	EXST.	EXST.	EXST.	EXST.		42 2D	
42 2E		1	EXST.	EXST.	EXST.	EXST.	EXST.	EXST.	EXST.		42 2E	
42 2F		1	EXST.	EXST.	EXST.	EXST.	EXST.	EXST.	EXST.		42 2F	
42 2L		1	EXST.	EXST.	EXST.	EXST.	EXST.	EXST.	EXST.		42 2L	
42 3		1	EXST.	EXST.	EXST.	EXST.	EXST.	EXST.	1B	F8	42 3	
42 3A		1	EXST.	EXST.	EXST.	EXST.	EXST.	EXST.	1B	F8	42 3A	
42 3AB		1	EXST.	EXST.	EXST.	EXST.	EXST.	EXST.	EXST.		42 3AB	
42 3D		1	EXST.	EXST.	EXST.	EXST.	EXST.	EXST.	EXST.		42 3D	
42 3E		1	EXST.	EXST.	EXST.	EXST.	EXST.	EXST.	EXST.		42 3E	
42 3F		1	EXST.	EXST.	EXST.	EXST.	EXST.	EXST.	EXST.		42 3F	
42 3L		1	EXST.	EXST.	EXST.	EXST.	EXST.	EXST.	EXST.		42 3L	
42 4		1	EXST.	EXST.	EXST.	EXST.	EXST.	EXST.	1B	F8	42 4	
42 4A		1	EXST.	EXST.	EXST.	EXST.	EXST.	EXST.	1B	F8	42 4A	
42 4AB		1	EXST.	EXST.	EXST.	EXST.	EXST.	EXST.	EXST.		42 4AB	
42 4D		1	EXST.	EXST.	EXST.	EXST.	EXST.	EXST.	EXST.		42 4D	
42 4E		1	EXST.	EXST.	EXST.	EXST.	EXST.	EXST.	EXST.		42 4E	
42 4F		1	EXST.	EXST.	EXST.	EXST.	EXST.	EXST.	EXST.		42 4F	
42 4L		1	EXST.	EXST.	EXST.	EXST.	EXST.	EXST.	EXST.		42 4L	

GENERAL NOTES - CONSTRUCTION

1. REMOVE AND DISPOSE OF ALL EXISTING DOORS, DOOR HARDWARE, AND SIGNAGE SCHEDULED TO BE REPLACED. COORDINATE WITH URI ACCESS CONTROL PRIOR TO REMOVAL FOR DETERMINATION OF ANY HARDWARE TO BE SALVAGED.

2. FURNISH AND INSTALL NEW DOORS AND DOOR HARDWARE AS INDICATED IN ASSOCIATED DOOR SCHEDULE.

3. FURNISH AND INSTALL NEW PERSONA WIFI CARD ACCESS CONTROL LOCKS AS INDICATED IN ASSOCIATED DOOR SCHEDULE. PROVIDE CONTROL PROGRAMMING ENTRY PER NAMING CONVENTIONS AND DIRECTION OF URI DEPARTMENT OF HOUSING AND RESIDENTIAL LIFE. WHERE PERSONA LOCKS ARE PROVIDED AT EXISTING DOORS, PROVIDE EXISTING DOOR PREP TO RECEIVE NEW LOCK.

4. FURNISH AND INSTALL NEW SIGNAGE AS INDICATED. REMOVE EXISTING SIGNAGE AT EACH LOCATION; PATCH AND PAINT AREA BEHIND EXISTING SIGN NOT COVERED BY NEW SIGN.

5. PROVIDE NEW ELECTRICAL WORK FOR DOOR HOLD-OPENS AND KEY BOX LOCATIONS AS INDICATED ON ELECTRICAL DRAWINGS. PROVIDE CUTTING AND PATCHING AS REQUIRED TO ROUTE NEW CONDUIT AND/OR WIRING. PAINT ALL EXPOSED CONDUIT TO MATCH SURFACE OF WALL OR CEILING IT IS MOUNTED ON.

6. PROVIDE NEW FIRE ALARM CONTROL RE-PROGRAMMING FOR ALL NEW HOLD-OPENS. COORDINATE RE-PROGRAMMING WITH URI COORDINATOR OF ALARMS.

7. PROVIDE NEW FIRE ALARM CONTROL RE-PROGRAMMING FOR RE-NUMBERING OF ALL ROOMS IN BUILDING. PROVIDE ALL ASSOCIATED FIRE ALARM CONTROL TAGS AND LABELLING ASSOCIATED WITH RE-PROGRAMMING.

8. DOOR OPENING DIMENSIONS ARE SHOWN AS APPROXIMATE. FIELD VERIFY ALL OPENINGS AND CONDITIONS PRIOR TO ISSUING SHOP DRAWINGS.

9. REFER TO PROJECT SPECIFICATIONS FOR SCHEDULE OF ALLOWANCES.

LEGEND

101 — DOOR TAG NUMBER

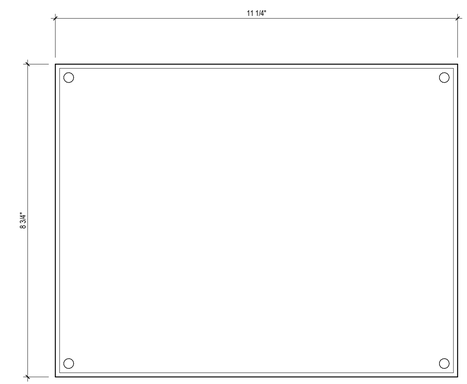

CLEAR UNBREAKABLE ACRYLIC WITH SQUARE CORNERS AND BEVELED EDGES. TYPICAL MOUNTING WITHOUT DOUBLE SIDED TAPE.
LAMINATED PLANS PROVIDED BY OWNER.

APPLIED TO INTERIOR OF DOOR AT EACH ROOM PER SCHEDULE.

ALSO TO BE APPLIED IN CORRIDOR BETWEEN STAIRS.

F8 CLEAR ACRYLIC FIRE EVACUATION MAP COVER
6" = 1'-0"

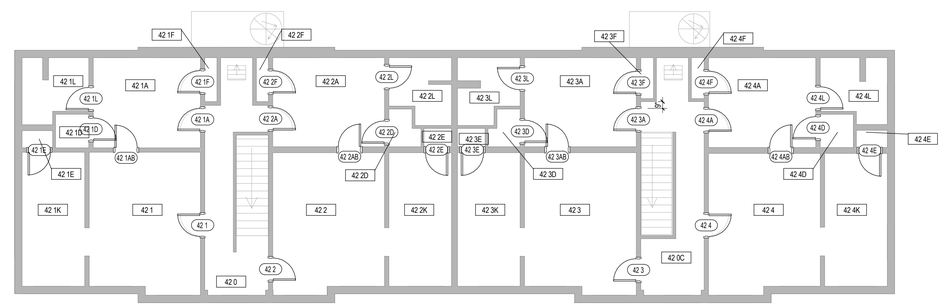

F5 BLDG 4 - SECOND FLOOR
1/8" = 1'-0"

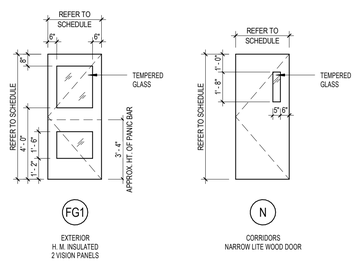

H8 DOOR AND FRAME ELEVATIONS
1/4" = 1'-0"

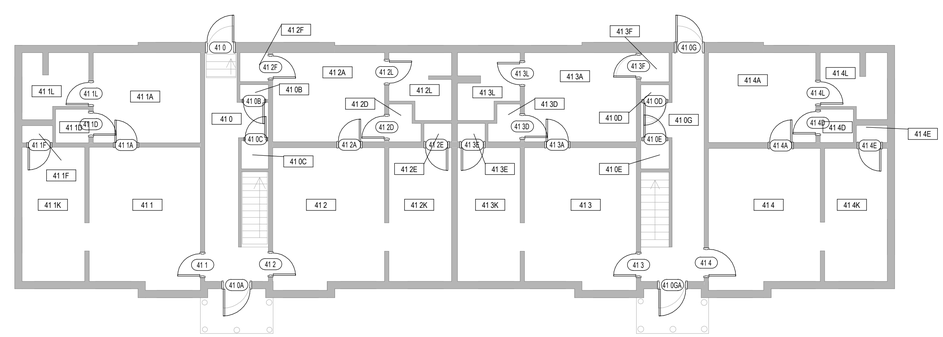

H5 BLDG 4 - FIRST FLOOR
1/8" = 1'-0"

Tecton Architects

Tecton Architects | pc
Hartford CT, Westerly RI
860 548 0802
www.tectonarchitects.com

Notice:
This drawing is the property of Tecton Architects | pc The use, re-use or reproduction of this drawing for any purpose whatsoever without an expressed written agreement between Tecton Architects | pc and the user is prohibited. Rights to use the information on this sheet are not transferred until payment has been received for services rendered. Any rights so granted are non-transferable to other parties without the prior expressed written consent of Tecton Architects | pc

© 2013 Tecton Architects | pc

Owner

UNIVERSITY OF RHODE ISLAND

KINGSTON, RI. 02881

Project

RESIDENT HALL DOOR & LOCK REPLACEMENT

GATEWAY HALL

URI # KC.R.MISC.2014.001

Key Plan

Seals

JEFFREY J. WYSZKOWSKI — REGISTERED ARCHITECT — RHODE ISLAND

Issues

Date	Description

Revisions

No.	Date	Description
1	03/17/2014	ISSUED FOR BIDDING

Drawing Title

BLDG 4 FIRST & SECOND FLOOR PLANS & DOOR SCHEDULE

Issue Date: 02-18-2014

Project No:	URI-17-IN.13	Scale:	As indicated
Project Manager:	MT	Production Leader:	RH
Project Architect:	JH	Peer Reviewer:	-

Drawing Number

GA4-A2.100

3/20/2014 10:27:05 AM F:\Projects\URI\URI17IN13 Gateway\Online Locks\drawings\architecture\GATEWAY_BLDG 4.rvt

DOOR AND FRAME SCHEDULE

DOOR NUMBER	FIRE RATING	DOOR SIZE LEAF QTY	DOOR DESCRIPTION ELEVATION	DOOR DESCRIPTION MATERIAL	DOOR DESCRIPTION FINISH	DOOR FRAME DESCRIPTION TYPE	FRAME DESCRIPTION MATERIAL	FRAME DESCRIPTION FINISH	HARDWARE LOCKSET / LATCHSET	SIGN TYPE	DOOR NUMBER	REMARKS
1ST FLOOR												
61 0		1	EXST.	EXST.	EXST.	EXST.	EXST.	EXST.	6B		61 0	
61 0A		1	EXST.	EXST.	EXST.	EXST.	EXST.	EXST.	6B		61 0A	
61 0C		1	EXST.	EXST.	EXST.	EXST.	EXST.	EXST.	6B		61 0C	
61 0CA		1	EXST.	EXST.	EXST.	EXST.	EXST.	EXST.	6B		61 0CA	
61 0D		1	EXST.	EXST.	EXST.	EXST.	EXST.	EXST.	EXST.		61 0D	
61 0F		1	EXST.	EXST.	EXST.	EXST.	EXST.	EXST.	EXST.		61 0F	
61 0G		1	EXST.	EXST.	EXST.	EXST.	EXST.	EXST.	EXST.		61 0G	
61 1		1	EXST.	EXST.	EXST.	EXST.	EXST.	EXST.	1B	F10	61 1	
61 1A		1	EXST.	EXST.	EXST.	EXST.	EXST.	EXST.	EXST.	F10	61 1A	
61 1B		1	EXST.	EXST.	EXST.	EXST.	EXST.	EXST.	EXST.	F10	61 1B	
61 1D		1	EXST.	EXST.	EXST.	EXST.	EXST.	EXST.	EXST.		61 1D	
61 1E		1	EXST.	EXST.	EXST.	EXST.	EXST.	EXST.	EXST.		61 1E	
61 1F		1	EXST.	EXST.	EXST.	EXST.	EXST.	EXST.	EXST.		61 1F	
61 1G		1	EXST.	EXST.	EXST.	EXST.	EXST.	EXST.	EXST.		61 1G	
61 1K		1	EXST.	EXST.	EXST.	EXST.	EXST.	EXST.	1B	F10	61 1K	
61 1KA		1	EXST.	EXST.	EXST.	EXST.	EXST.	EXST.	EXST.	F10	61 1KA	
61 1L		1	EXST.	EXST.	EXST.	EXST.	EXST.	EXST.	EXST.	F10	61 1L	
61 2		1	EXST.	EXST.	EXST.	EXST.	EXST.	EXST.	1B	F10	61 2	
61 2A		1	EXST.	EXST.	EXST.	EXST.	EXST.	EXST.	EXST.	F10	61 2A	
61 2B		1	EXST.	EXST.	EXST.	EXST.	EXST.	EXST.	EXST.	F10	61 2B	
61 2D		1	EXST.	EXST.	EXST.	EXST.	EXST.	EXST.	EXST.		61 2D	
61 2E		1	EXST.	EXST.	EXST.	EXST.	EXST.	EXST.	EXST.		61 2E	
61 2F		1	EXST.	EXST.	EXST.	EXST.	EXST.	EXST.	EXST.		61 2F	
61 2G		1	EXST.	EXST.	EXST.	EXST.	EXST.	EXST.	EXST.		61 2G	
61 2K		1	EXST.	EXST.	EXST.	EXST.	EXST.	EXST.	1B	F10	61 2K	
61 2KA		1	EXST.	EXST.	EXST.	EXST.	EXST.	EXST.	EXST.	F10	61 2KA	
61 2L		1	EXST.	EXST.	EXST.	EXST.	EXST.	EXST.	EXST.	F10	61 2L	
61 3		1	EXST.	EXST.	EXST.	EXST.	EXST.	EXST.	1B	F10	61 3	
61 3A		1	EXST.	EXST.	EXST.	EXST.	EXST.	EXST.	EXST.	F10	61 3A	
61 3B		1	EXST.	EXST.	EXST.	EXST.	EXST.	EXST.	EXST.	F10	61 3B	
61 3D		1	EXST.	EXST.	EXST.	EXST.	EXST.	EXST.	EXST.		61 3D	
61 3E		1	EXST.	EXST.	EXST.	EXST.	EXST.	EXST.	EXST.		61 3E	
61 3F		1	EXST.	EXST.	EXST.	EXST.	EXST.	EXST.	EXST.		61 3F	
61 3G		1	EXST.	EXST.	EXST.	EXST.	EXST.	EXST.	EXST.		61 3G	
61 3K		1	EXST.	EXST.	EXST.	EXST.	EXST.	EXST.	1B	F10	61 3K	
61 3KA		1	EXST.	EXST.	EXST.	EXST.	EXST.	EXST.	EXST.	F10	61 3KA	
61 3L		1	EXST.	EXST.	EXST.	EXST.	EXST.	EXST.	EXST.	F10	61 3L	
61 4		1	EXST.	EXST.	EXST.	EXST.	EXST.	EXST.	1B	F10	61 4	
61 4A		1	EXST.	EXST.	EXST.	EXST.	EXST.	EXST.	EXST.	F10	61 4A	
61 4B		1	EXST.	EXST.	EXST.	EXST.	EXST.	EXST.	EXST.	F10	61 4B	
61 4D		1	EXST.	EXST.	EXST.	EXST.	EXST.	EXST.	EXST.		61 4D	
61 4E		1	EXST.	EXST.	EXST.	EXST.	EXST.	EXST.	EXST.		61 4E	
61 4F		1	EXST.	EXST.	EXST.	EXST.	EXST.	EXST.	EXST.		61 4F	
61 4G		1	EXST.	EXST.	EXST.	EXST.	EXST.	EXST.	EXST.		61 4G	
61 4K		1	EXST.	EXST.	EXST.	EXST.	EXST.	EXST.	1B	F10	61 4K	
61 4KA		1	EXST.	EXST.	EXST.	EXST.	EXST.	EXST.	EXST.	F10	61 4KA	
61 4L		1	EXST.	EXST.	EXST.	EXST.	EXST.	EXST.	EXST.	F10	61 4L	

DOOR AND FRAME SCHEDULE

DOOR NUMBER	FIRE RATING	DOOR SIZE LEAF QTY	DOOR DESCRIPTION ELEVATION	DOOR DESCRIPTION MATERIAL	DOOR DESCRIPTION FINISH	DOOR FRAME DESCRIPTION TYPE	FRAME DESCRIPTION MATERIAL	FRAME DESCRIPTION FINISH	HARDWARE LOCKSET / LATCHSET	SIGN TYPE	DOOR NUMBER	REMARKS
2ND FLOOR												
62 0C		1	EXST.	EXST.	EXST.	EXST.	EXST.	EXST.	1B	F10	62 0C	
62 1		1	EXST.	EXST.	EXST.	EXST.	EXST.	EXST.	1B	F10	62 1	
62 1A		1	EXST.	EXST.	EXST.	EXST.	EXST.	EXST.	EXST.	F10	62 1A	
62 1B		1	EXST.	EXST.	EXST.	EXST.	EXST.	EXST.	EXST.	F10	62 1B	
62 1D		1	EXST.	EXST.	EXST.	EXST.	EXST.	EXST.	EXST.		62 1D	
62 1E		1	EXST.	EXST.	EXST.	EXST.	EXST.	EXST.	EXST.		62 1E	
62 1F		1	EXST.	EXST.	EXST.	EXST.	EXST.	EXST.	EXST.		62 1F	
62 1G		1	EXST.	EXST.	EXST.	EXST.	EXST.	EXST.	EXST.		62 1G	
62 1K		1	EXST.	EXST.	EXST.	EXST.	EXST.	EXST.	1B	F10	62 1K	
62 1KA		1	EXST.	EXST.	EXST.	EXST.	EXST.	EXST.	EXST.	F10	62 1KA	
62 1L		1	EXST.	EXST.	EXST.	EXST.	EXST.	EXST.	EXST.	F10	62 1L	
62 2		1	EXST.	EXST.	EXST.	EXST.	EXST.	EXST.	1B	F10	62 2	
62 2A		1	EXST.	EXST.	EXST.	EXST.	EXST.	EXST.	EXST.	F10	62 2A	
62 2B		1	EXST.	EXST.	EXST.	EXST.	EXST.	EXST.	EXST.	F10	62 2B	
62 2D		1	EXST.	EXST.	EXST.	EXST.	EXST.	EXST.	EXST.		62 2D	
62 2E		1	EXST.	EXST.	EXST.	EXST.	EXST.	EXST.	EXST.		62 2E	
62 2F		1	EXST.	EXST.	EXST.	EXST.	EXST.	EXST.	EXST.		62 2F	
62 2G		1	EXST.	EXST.	EXST.	EXST.	EXST.	EXST.	EXST.		62 2G	
62 2K		1	EXST.	EXST.	EXST.	EXST.	EXST.	EXST.	1B	F10	62 2K	
62 2KA		1	EXST.	EXST.	EXST.	EXST.	EXST.	EXST.	EXST.	F10	62 2KA	
62 2L		1	EXST.	EXST.	EXST.	EXST.	EXST.	EXST.	EXST.	F10	62 2L	
62 3		1	EXST.	EXST.	EXST.	EXST.	EXST.	EXST.	1B	F10	62 3	
62 3A		1	EXST.	EXST.	EXST.	EXST.	EXST.	EXST.	EXST.	F10	62 3A	
62 3B		1	EXST.	EXST.	EXST.	EXST.	EXST.	EXST.	EXST.	F10	62 3B	
62 3D		1	EXST.	EXST.	EXST.	EXST.	EXST.	EXST.	EXST.		62 3D	
62 3E		1	EXST.	EXST.	EXST.	EXST.	EXST.	EXST.	EXST.		62 3E	
62 3F		1	EXST.	EXST.	EXST.	EXST.	EXST.	EXST.	EXST.		62 3F	
62 3G		1	EXST.	EXST.	EXST.	EXST.	EXST.	EXST.	EXST.		62 3G	
62 3K		1	EXST.	EXST.	EXST.	EXST.	EXST.	EXST.	1B	F10	62 3K	
62 3KA		1	EXST.	EXST.	EXST.	EXST.	EXST.	EXST.	EXST.	F10	62 3KA	
62 3L		1	EXST.	EXST.	EXST.	EXST.	EXST.	EXST.	EXST.	F10	62 3L	
62 4		1	EXST.	EXST.	EXST.	EXST.	EXST.	EXST.	1B	F10	62 4	
62 4		1	EXST.	EXST.	EXST.	EXST.	EXST.	EXST.	EXST.	F10	62 4	
62 4B		1	EXST.	EXST.	EXST.	EXST.	EXST.	EXST.	EXST.		62 4B	
62 4D		1	EXST.	EXST.	EXST.	EXST.	EXST.	EXST.	EXST.		62 4D	
62 4E		1	EXST.	EXST.	EXST.	EXST.	EXST.	EXST.	EXST.	F10	62 4E	
62 4F		1	EXST.	EXST.	EXST.	EXST.	EXST.	EXST.	EXST.		62 4F	
62 4G		1	EXST.	EXST.	EXST.	EXST.	EXST.	EXST.	EXST.		62 4G	
62 4K		1	EXST.	EXST.	EXST.	EXST.	EXST.	EXST.	1B	F10	62 4K	
62 4KA		1	EXST.	EXST.	EXST.	EXST.	EXST.	EXST.	EXST.	F10	62 4KA	
62 4L		1	EXST.	EXST.	EXST.	EXST.	EXST.	EXST.	EXST.	F10	62 4L	

GENERAL NOTES - CONSTRUCTION

1. REMOVE AND DISPOSE OF ALL EXISTING DOORS, DOOR HARDWARE, AND SIGNAGE SCHEDULED TO BE REPLACED. COORDINATE WITH URI ACCESS CONTROL PRIOR TO REMOVAL FOR DETERMINATION OF ANY HARDWARE TO BE SALVAGED.

2. FURNISH AND INSTALL NEW DOORS AND DOOR HARDWARE AS INDICATED IN ASSOCIATED DOOR SCHEDULE.

3. FURNISH AND INSTALL NEW PERSONA WIFI CARD ACCESS CONTROL LOCKS AS INDICATED IN ASSOCIATED DOOR SCHEDULE. PROVIDE CONTROL PROGRAMMING ENTRY PER NAMING CONVENTIONS AND DIRECTION OF URI DEPARTMENT OF HOUSING AND RESIDENTIAL LIFE. WHERE PERSONA LOCKS ARE PROVIDED AT EXISTING DOORS, PROVIDE EXISTING DOOR PREP TO RECEIVE NEW LOCK.

4. FURNISH AND INSTALL NEW SIGNAGE AS INDICATED. REMOVE EXISTING SIGNAGE AT EACH LOCATION; PATCH AND PAINT AREA BEHIND EXISTING SIGN NOT COVERED BY NEW SIGN.

5. PROVIDE NEW ELECTRICAL WORK FOR DOOR HOLD-OPENS AND KEY BOX LOCATIONS AS INDICATED ON ELECTRICAL DRAWINGS. PROVIDE CUTTING AND PATCHING AS REQUIRED TO ROUTE NEW CONDUIT AND/OR WIRING. PAINT ALL EXPOSED CONDUIT TO MATCH SURFACE OF WALL OR CEILING IT IS MOUNTED ON.

6. PROVIDE NEW FIRE ALARM CONTROL RE-PROGRAMMING FOR ALL NEW HOLD-OPENS. COORDINATE RE-PROGRAMMING WITH URI COORDINATOR OF ALARMS.

7. PROVIDE NEW FIRE ALARM CONTROL RE-PROGRAMMING FOR RE-NUMBERING OF ALL ROOMS IN BUILDING. PROVIDE ALL ASSOCIATED FIRE ALARM CONTROL TAGS AND LABELLING ASSOCIATED WITH RE-PROGRAMMING.

8. DOOR OPENING DIMENSIONS ARE SHOWN AS APPROXIMATE. FIELD VERIFY ALL OPENINGS AND CONDITIONS PRIOR TO ISSUING SHOP DRAWINGS.

9. REFER TO PROJECT SPECIFICATIONS FOR SCHEDULE OF ALLOWANCES.

LEGEND

101 — DOOR TAG NUMBER

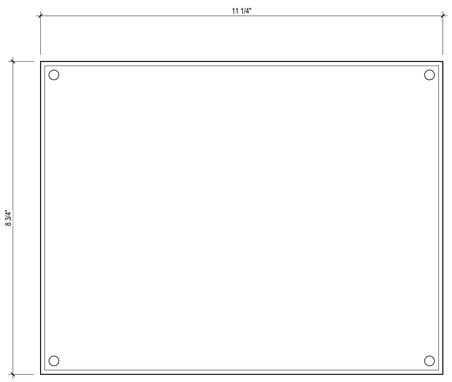

CLEAR UNBREAKABLE ACRYLIC WITH SQUARE CORNERS AND BEVELED EDGES. TYPICAL MOUNTING WITHOUT DOUBLE SIDED TAPE.
LAMINATED PLANS PROVIDED BY OWNER.

APPLIED TO INTERIOR OF DOOR AT EACH ROOM PER SCHEDULE.

ALSO TO BE APPLIED IN CORRIDOR BETWEEN STAIRS.

F10 CLEAR ACRYLIC FIRE EVACUATION MAP COVER
6" = 1'-0"

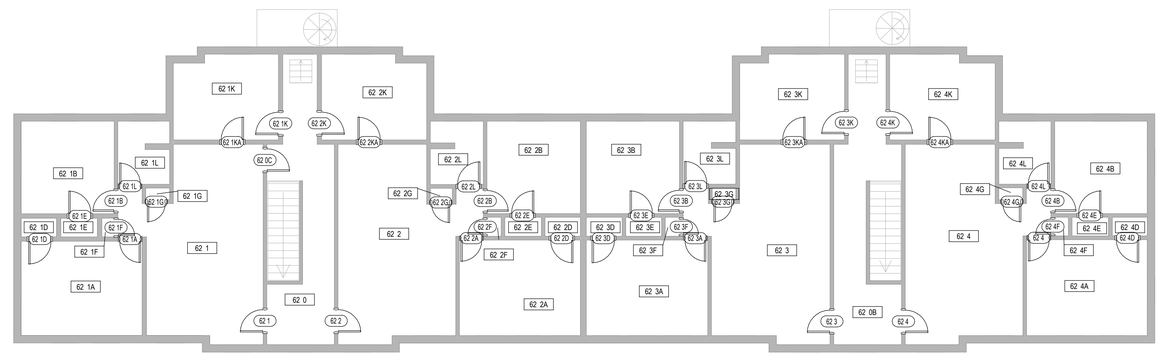

F6 BLDG 6 - SECOND FLOOR
1/8" = 1'-0"

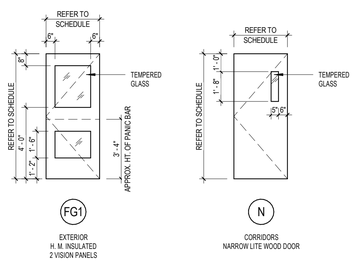

H10 DOOR AND FRAME ELEVATIONS
1/4" = 1'-0"

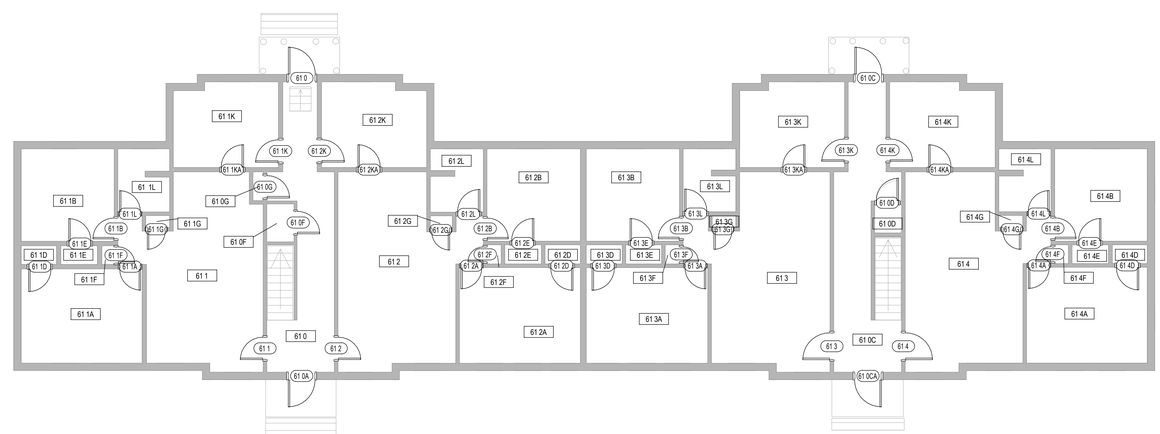

H6 BLDG 6 - FIRST FLOOR
1/8" = 1'-0"

3/20/2014 10:29:11 AM F:\Projects\URI\URI17IN13 Gateway\Online Locks\drawings\architecture\GATEWAY_BLDG 6.rvt

Tecton Architects

Tecton Architects | pc
Hartford CT, Westerly RI
860 548 0802
www.tectonarchitects.com

Notice:
This drawing is the property of Tecton Architects | pc The use, re-use or reproduction of this drawing for any purpose whatsoever without an expressed written agreement between Tecton Architects | pc and the user is prohibited. Rights to use the information on this sheet are not transferred until payment has been received for services rendered. Any rights so granted are non-transferable to other parties without the prior expressed written consent of Tecton Architects | pc

© 2013 Tecton Architects | pc

Owner

UNIVERSITY OF RHODE ISLAND

KINGSTON, RI. 02881

Project

RESIDENT HALL DOOR & LOCK REPLACEMENT

GATEWAY HALL

URI # KC.R.MISC.2014.001

Key Plan

Seals

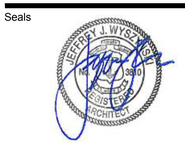

Issues

Date	Description

Revisions

No.	Date	Description
1	03/17/2014	ISSUED FOR BIDDING

Drawing Title

BLDG 6 FIRST & SECOND FLOOR PLANS & DOOR SCHEDULE

Issue Date: 02-18-2014

Project No:	URI-17-IN.13	Scale:	As indicated
Project Manager:	MT	Production Leader:	RH
Project Architect:	JH	Peer Reviewer:	-

Drawing Number

GA6-A2.100

DOOR AND FRAME SCHEDULE1

DOOR NUMBER	FIRE RATING	DOOR SIZE LEAF QTY	DOOR DESCRIPTION ELEVATION	DOOR DESCRIPTION MATERIAL	DOOR DESCRIPTION FINISH	FRAME DESCRIPTION TYPE	FRAME DESCRIPTION MATERIAL	FRAME DESCRIPTION FINISH	HARDWARE LOCKSET / LATCHSET	HARDWARE TYPE	SIGN DOOR NUMBER	REMARKS
1ST FLOOR												
81 0		1	EXIST.	EXIST.	EXIST.	EXIST.	EXIST.	EXIST.	6B		81 0	
81 0A		1	EXIST.	EXIST.	EXIST.	EXIST.	EXIST.	EXIST.	6B		81 0A	
81 0B		1	EXIST.	EXIST.	EXIST.	EXIST.	EXIST.	EXIST.	EXIST.		81 0B	
81 0C		1	EXIST.	EXIST.	EXIST.	EXIST.	EXIST.	EXIST.	EXIST.		81 0C	
81 1		1	EXIST.	EXIST.	EXIST.	EXIST.	EXIST.	EXIST.	1B	F8	81 1	
81 1A		1	EXIST.	EXIST.	EXIST.	EXIST.	EXIST.	EXIST.	EXIST.	F8	81 1A	
81 1B		1	EXIST.	EXIST.	EXIST.	EXIST.	EXIST.	EXIST.	EXIST.	F8	81 1B	
81 1C		1	EXIST.	EXIST.	EXIST.	EXIST.	EXIST.	EXIST.	EXIST.	F8	81 1C	
81 1D		1	EXIST.	EXIST.	EXIST.	EXIST.	EXIST.	EXIST.	EXIST.		81 1D	
81 1E		1	EXIST.	EXIST.	EXIST.	EXIST.	EXIST.	EXIST.	EXIST.		81 1E	
81 1F		1	EXIST.	EXIST.	EXIST.	EXIST.	EXIST.	EXIST.	EXIST.		81 1F	
81 1G		1	EXIST.	EXIST.	EXIST.	EXIST.	EXIST.	EXIST.	EXIST.		81 1G	
81 1H		1	EXIST.	EXIST.	EXIST.	EXIST.	EXIST.	EXIST.	EXIST.		81 1H	
81 1J		1	EXIST.	EXIST.	EXIST.	EXIST.	EXIST.	EXIST.	EXIST.	F8	81 1J	
81 1K		1	EXIST.	EXIST.	EXIST.	EXIST.	EXIST.	EXIST.	1B	F8	81 1K	
81 1KA		1	EXIST.	EXIST.	EXIST.	EXIST.	EXIST.	EXIST.	EXIST.	F8	81 1KA	
81 1L		1	EXIST.	EXIST.	EXIST.	EXIST.	EXIST.	EXIST.	EXIST.	F8	81 1L	
81 2A		1	EXIST.	EXIST.	EXIST.	EXIST.	EXIST.	EXIST.	EXIST.	F8	81 2A	
81 2B		1	EXIST.	EXIST.	EXIST.	EXIST.	EXIST.	EXIST.	EXIST.	F8	81 2B	
81 2C		1	EXIST.	EXIST.	EXIST.	EXIST.	EXIST.	EXIST.	EXIST.	F8	81 2C	
81 2D		2	EXIST.	EXIST.	EXIST.	EXIST.	EXIST.	EXIST.	EXIST.		81 2D	
81 2E		1	EXIST.	EXIST.	EXIST.	EXIST.	EXIST.	EXIST.	EXIST.		81 2E	
81 2G		2	EXIST.	EXIST.	EXIST.	EXIST.	EXIST.	EXIST.	EXIST.		81 2G	
81 2H		1	EXIST.	EXIST.	EXIST.	EXIST.	EXIST.	EXIST.	EXIST.		81 2H	
81 2K		1	EXIST.	EXIST.	EXIST.	EXIST.	EXIST.	EXIST.	1B	F8	81 2K	
81 2KA		1	EXIST.	EXIST.	EXIST.	EXIST.	EXIST.	EXIST.	EXIST.		81 2KA	
81 2L		1	EXIST.	EXIST.	EXIST.	EXIST.	EXIST.	EXIST.	EXIST.	F8	81 2L	
186		1	EXIST.	EXIST.	EXIST.	EXIST.	EXIST.	EXIST.	1B	F8	186	
2ND FLOOR												
82 1		1	EXIST.	EXIST.	EXIST.	EXIST.	EXIST.	EXIST.	1B	F8	82 1	
82 1A		1	EXIST.	EXIST.	EXIST.	EXIST.	EXIST.	EXIST.	EXIST.	F8	82 1A	
82 1B		1	EXIST.	EXIST.	EXIST.	EXIST.	EXIST.	EXIST.	EXIST.	F8	82 1B	
82 1C		1	EXIST.	EXIST.	EXIST.	EXIST.	EXIST.	EXIST.	EXIST.	F8	82 1C	
82 1D		1	EXIST.	EXIST.	EXIST.	EXIST.	EXIST.	EXIST.	EXIST.		82 1D	
82 1E		1	EXIST.	EXIST.	EXIST.	EXIST.	EXIST.	EXIST.	EXIST.		82 1E	
82 1F		1	EXIST.	EXIST.	EXIST.	EXIST.	EXIST.	EXIST.	EXIST.		82 1F	
82 1G		1	EXIST.	EXIST.	EXIST.	EXIST.	EXIST.	EXIST.	EXIST.		82 1G	
82 1H		1	EXIST.	EXIST.	EXIST.	EXIST.	EXIST.	EXIST.	EXIST.		82 1H	
82 1J		1	EXIST.	EXIST.	EXIST.	EXIST.	EXIST.	EXIST.	EXIST.	F8	82 1J	
82 1K		1	EXIST.	EXIST.	EXIST.	EXIST.	EXIST.	EXIST.	1B	F8	82 1K	
82 1KA		1	EXIST.	EXIST.	EXIST.	EXIST.	EXIST.	EXIST.	EXIST.	F8	82 1KA	
82 1L		1	EXIST.	EXIST.	EXIST.	EXIST.	EXIST.	EXIST.	EXIST.	F8	82 1L	
82 2		1	EXIST.	EXIST.	EXIST.	EXIST.	EXIST.	EXIST.	1B	F8	82 2	
82 2A		1	EXIST.	EXIST.	EXIST.	EXIST.	EXIST.	EXIST.	EXIST.	F8	82 2A	
82 2B		1	EXIST.	EXIST.	EXIST.	EXIST.	EXIST.	EXIST.	EXIST.	F8	82 2B	
82 2C		1	EXIST.	EXIST.	EXIST.	EXIST.	EXIST.	EXIST.	EXIST.	F8	82 2C	
82 2D		1	EXIST.	EXIST.	EXIST.	EXIST.	EXIST.	EXIST.	EXIST.		82 2D	
82 2E		1	EXIST.	EXIST.	EXIST.	EXIST.	EXIST.	EXIST.	EXIST.		82 2E	
82 2F		1	EXIST.	EXIST.	EXIST.	EXIST.	EXIST.	EXIST.	EXIST.		82 2F	
82 2G		1	EXIST.	EXIST.	EXIST.	EXIST.	EXIST.	EXIST.	EXIST.		82 2G	
82 2H		1	EXIST.	EXIST.	EXIST.	EXIST.	EXIST.	EXIST.	EXIST.		82 2H	
82 2J		1	EXIST.	EXIST.	EXIST.	EXIST.	EXIST.	EXIST.	EXIST.	F8	82 2J	
82 2K		1	EXIST.	EXIST.	EXIST.	EXIST.	EXIST.	EXIST.	1B	F8	82 2K	
82 2KA		1	EXIST.	EXIST.	EXIST.	EXIST.	EXIST.	EXIST.	EXIST.	F8	82 2KA	
82 2L		1	EXIST.	EXIST.	EXIST.	EXIST.	EXIST.	EXIST.	EXIST.	F8	82 2L	

GENERAL NOTES - CONSTRUCTION

1. REMOVE AND DISPOSE OF ALL EXISTING DOORS, DOOR HARDWARE, AND SIGNAGE SCHEDULED TO BE REPLACED. COORDINATE WITH URI ACCESS CONTROL PRIOR TO REMOVAL FOR DETERMINATION OF ANY HARDWARE TO BE SALVAGED.

2. FURNISH AND INSTALL NEW DOORS AND DOOR HARDWARE AS INDICATED IN ASSOCIATED DOOR SCHEDULE.

3. FURNISH AND INSTALL NEW PERSONA WIFI CARD ACCESS CONTROL LOCKS AS INDICATED IN ASSOCIATED DOOR SCHEDULE. PROVIDE CONTROL PROGRAMMING ENTRY PER NAMING CONVENTIONS AND DIRECTION OF URI DEPARTMENT OF HOUSING AND RESIDENTIAL LIFE. WHERE PERSONA LOCKS ARE PROVIDED AT EXISTING DOORS, PROVIDE EXISTING DOOR PREP TO RECEIVE NEW LOCK.

4. FURNISH AND INSTALL NEW SIGNAGE AS INDICATED. REMOVE EXISTING SIGNAGE AT EACH LOCATION; PATCH AND PAINT AREA BEHIND EXISTING SIGN NOT COVERED BY NEW SIGN.

5. PROVIDE NEW ELECTRICAL WORK FOR DOOR HOLD-OPENS AND KEY BOX LOCATIONS AS INDICATED ON ELECTRICAL DRAWINGS. PROVIDE CUTTING AND PATCHING AS REQUIRED TO ROUTE NEW CONDUIT AND/OR WIRING. PAINT ALL EXPOSED CONDUIT TO MATCH SURFACE OF WALL OR CEILING IT IS MOUNTED ON.

6. PROVIDE NEW FIRE ALARM CONTROL RE-PROGRAMMING FOR ALL NEW HOLD-OPENS. COORDINATE RE-PROGRAMMING WITH URI COORDINATOR OF ALARMS.

7. PROVIDE NEW FIRE ALARM CONTROL RE-PROGRAMMING FOR RE-NUMBERING OF ALL ROOMS IN BUILDING. PROVIDE ALL ASSOCIATED FIRE ALARM CONTROL TAGS AND LABELLING ASSOCIATED WITH RE-PROGRAMMING.

8. DOOR OPENING DIMENSIONS ARE SHOWN AS APPROXIMATE. FIELD VERIFY ALL OPENINGS AND CONDITIONS PRIOR TO ISSUING SHOP DRAWINGS.

9. REFER TO PROJECT SPECIFICATIONS FOR SCHEDULE OF ALLOWANCES.

LEGEND

101 — DOOR TAG NUMBER

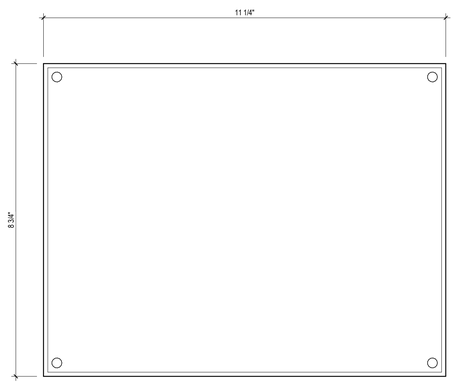

CLEAR UNBREAKABLE ACRYLIC WITH SQUARE CORNERS AND BEVELED EDGES. TYPICAL MOUNTING WITHOUT DOUBLE SIDED TAPE.
LAMINATED PLANS PROVIDED BY OWNER.

APPLIED TO INTERIOR OF DOOR AT EACH ROOM PER SCHEDULE.

ALSO TO BE APPLIED IN CORRIDOR BETWEEN STAIRS.

F8 CLEAR ACRYLIC FIRE EVACUATION MAP COVER
6" = 1'-0"

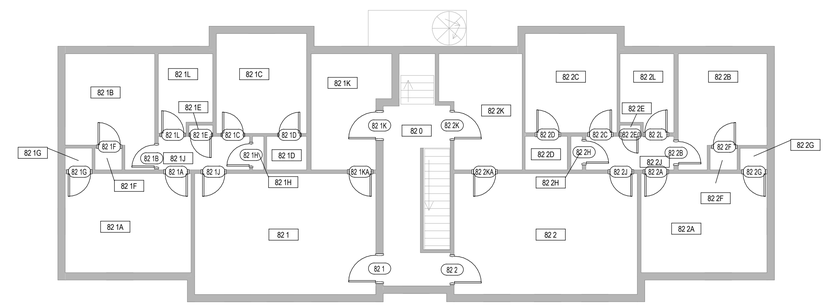

F4 BLDG 8 - SECOND FLOOR
1/8" = 1'-0"

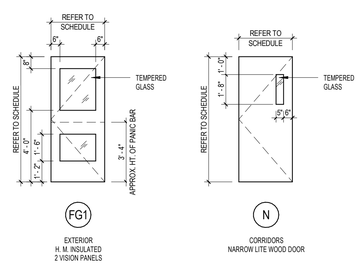

H8 DOOR AND FRAME ELEVATIONS
1/4" = 1'-0"

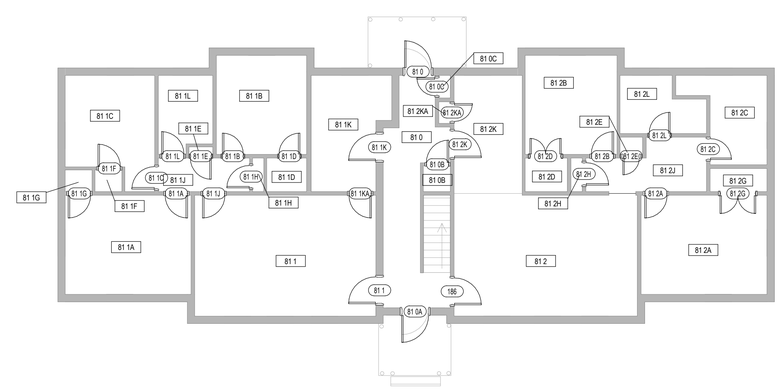

H4 BLDG 8 - FIRST FLOOR
1/8" = 1'-0"

Tecton Architects

Tecton Architects | pc
Hartford CT, Westerly RI
860 548 0802
www.tectonarchitects.com

Notice:
This drawing is the property of Tecton Architects | pc The use, re-use or reproduction of this drawing for any purpose whatsoever without an expressed written agreement between Tecton Architects | pc and the user is prohibited. Rights to use the information on this sheet are not transferred until payment has been received for services rendered. Any rights so granted are non-transferable to other parties without the prior expressed written consent of Tecton Architects | pc

© 2013 Tecton Architects | pc

Owner

UNIVERSITY OF RHODE ISLAND

KINGSTON, RI. 02881

Project

RESIDENT HALL DOOR & LOCK REPLACEMENT

GATEWAY HALL

URI # KC.R.MISC.2014.001

Key Plan

Seals

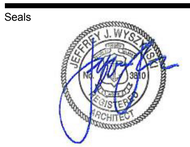

Issues

Date	Description

Revisions

No.	Date	Description
1	03/17/2014	ISSUED FOR BIDDING

Drawing Title

BLDG 8 FIRST & SECOND FLOOR PLANS & DOOR SCHEDULE

Issue Date:	02-18-2014
Project No: URI-17-IN.13	Scale: As indicated
Project Manager: MT	Production Leader: RH
Project Architect: JH	Peer Reviewer: -

Drawing Number

GA8-A2.100

3/20/2014 10:29:51 AM F:\Projects\URI\URI17IN13 Gateway\Online Locks\drawings\architecture\GATEWAY_BLDG 8.rvt