State of Rhode Island
Department of Administration / Division of Purchases
One Capitol Hill, Providence, Rhode Island 02908-5855
Tel: (401) 574-8100 Fax: (401) 574-8387

ADDENDUM # 1

BID # 7461240 **BID TITLE: HURRICANE EMERGENCY REPAIRS MONAHAN'S DOCK**

OPENING DATE AND TIME: 3/5/13 1:45PM

THIS ADDENDUM POSTS SIGN IN SHEET FROM MANDATORY PRE BID HELD 2/26/13 AT 10AM.

THIS ADDENDUM CLARIFIES ISSSUES RAISED AT THE PRE BID AND ANSWERS QUESTIONS SUBMITTED TO BIDINFO@PURCHASING.RI.GOV

THE ONLY INSURANCE REQUIREMENTS THAT PERTAIN TO THIS BID WILL BE THOSE THAT APPLY TO GENERAL LIABILITY, AUTO, AND WORKER'S COMPENSATION.

BIDDERS' ATTENTION IS REFERRED TO STATE REQUIREMENTS PERTAINING TO THE CONDITIONS OF EMPLOYMENT TO BE OBSERVED, INCLUDING THE EQUAL EMPLOYMENT OPPORTUNITY ACT AND REQUIREMENTS THAT 10 PERCENT OF THE DOLLAR VALUE OF THE WORK MUST BE PERFORMED BY MINORITY BUSINESS ENTERPRISES, AND WAGE RATES TO BE PAID UNDER THE CONTRACT FOR THIS PROJECT MUST BE IN ACCORDANCE WITH THOSE PREVAILING WAGES ON FILE IN THE RHODE ISLAND DEPARTMENT OF LABOR, OFFICE OF THE DIRECTOR, AND INCLUDED IN THIS PROJECT MANUAL. BIDDERS ARE SUBJECT TO TERMS, CONDITIONS AND PROVISIONS OF STATE'S GENERAL CONDITIONS OF PURCHASE, AND TO THE PROVISIONS OF CHAPTERS 2, 12, 13 AND 14.1 OF TITLE 37, GENERAL LAWS OF THE STATE OF RHODE ISLAND 1956, AS AMENDED.

REQUEST FOR QUOTE PAGE 1 IS TO BE SUBMITTED AS ATTACHED. ACTUAL BID DOCUMENTS TO BE SUBMITTED ARE CONTAINED WITHIN THE BID SPECIFICATIONS.

LAST TWO PAGES OF ORIGINAL BID SPECIFICATIONS HAVE BEEN REPRINTED HERE. THEY ARE MORE FOR REFERENCE PURPOSES AND DO NOT CONTAIN ANY BID SPECIFICATIONS.

PLEASE NOTE PUBLIC COPY REQUIREMENT (IF OVER $500,000) AS NOTED IN BID SPECIFICATIONS AND DISCUSSED IN PRE BID.

PLEASE NOTE BID BOND REQUIREMENT AS NOTED IN BID SPECIFICATIONS AND DISCUSSED IN PRE BID.

NO FURTHER QUESTIONS WILL BE TAKEN.

Request for Quote

STATE OF RHODE ISLAND AND PROVIDENCE PLANTATIONS
ONE CAPITOL HILL
PROVIDENCE RI 02908

CREATION DATE : 15-FEB-13
BID NUMBER: 7461240
TITLE: HURRICANE EMERGENCY REPAIRS AT MONAHAN'S DOCKI

BID CLOSING DATE AND TIME:05-MAR-2013 01:45:00

BUYER: Cadoret, David
PHONE #: N/A

BILL TO
DOA CONTROLLER
ONE CAPITOL HILL, 4TH FLOOR
SMITH ST
PROVIDENCE, RI 02908
US

SHIP TO
DEM PLANNING & DEVELOPMENT
235 PROMENADE ST, SUITE 330
PROVIDENCE, RI 02908
US

Requistion Number: 1305473
Note to Bidders: THERE WILL BE A MANDATORY PRE BID AT THE LOCATION. SEE ATTACHED FOR TIME AND DATE.

Line	Description	Quantity	Unit	Unit Price	Total
1	HURRICANE EMERGENCY DISASTER RECOVERY REPAIRS TO MONAHAN'S DOCK REMOVAL OF PAVEMENT, CONCRETE, INSTALLATION TO FILL VOIDS, STONE REPAIRS, FULL DEPTH SAW CUT, EXCAVATION, EROSION CONTROLS, BITUMINOUS CONCRETE PAVEMENT, GRAVEL BORROW SUB-BASE, FILTER FABRIC, MOORING DOLPHIN PILES, PILE CAPS, DEBRIS CLEAN UP, SWEEPING PAVEMENT, TRAFFIC CONTROL, MAINTENANCE AND PROTECTION OF TRAFFIC AND OTHER INCIDENTALS NECESSARY TO COMPLETE THE REPAIR WORK TO MONAHAN'S DOCK, NARRAGANSETT, RI SEE SPECIFICATIONS	1.00	Each		SEE ATTACHED

Delivery: _____

Terms of Payment: _____

It is the Vendor's responsibility to check and download any and all addenda from the RIVIP. This offer may not be considered unless a signed RIVIP generated Bidder Certification Cover Form is attached and the Unit Price column is completed. The signed Certification Cover Form must be attached to the front of the offer

NOTICE OF ADDENDUM NO. 1

State of Rhode Island
DEM Planning and Development
Bid No. 7461240
Hurricane Emergency
Repair - Monahans Dock
Narragansett, Rhode Island

DATE OF ADDENDUM: February 28, 2013

The contract documents are hereby modified to include the following as if fully attached thereto.

Contract Specifications

1. **Reference BID ITEM - HRS-02 Monahans Dock, Work Summary, Page 2, Work Area 5, Task G.** The scope of this task shall be modified to include the removal and replacement of the two bent piles at the end of the dock, reference Photograph No. 7. The materials shall be as specified for the dolphin piles (3). The work shall include providing missing whalers and supports to reattached and to secure the piles.

2. **Reference BID ITEM - HRS-02 Monahans Dock, Record Plan Drawings.** The record plan drawings are for informational purposes only, legible scans have been attached. Repair work shall be as indicated in the Work Summary.

3. **Reference BID ITEM - HRS-02 Monahans Dock, Work Summary, Page 2, Work Area 2 and 6, Task M.** Delete material references to R-4 Rip-Rap, and replace with R-6 Rip-rap.

4. **Reference BID ITEM - HRS-02 Monahans Dock, Work Summary, Page 2, Work Area 3, Task I.** The work shall be modified to include the removal and replacement of both hand rails, reference Photograph No. 4.

5. **Reference BID ITEM - HRS-02 Monahans Dock, Work Summary, Page 2, Work Area 6 and 8. ADD:** Repair work shall include resetting existing boulders along the stone wall between Work Area 6 and 8 along the roadway edge, and providing additional stone materials to fill voids and to prevent outwash.

Responses to Comments

1) Are there any Army Corp., DEM, EPA, SWIPP, etc. documents for this project?

Response: A permit submission has been made to RICRMC. We do not anticipate any adverse restriction or conditions.

2) Are the any Geotech, Environmental or other Engineering reports for this project?

   Response: RIDEM record plans are available for various projects which may provide engineering data. Please contact John Callan, 222-2776 ext. 4314 or James D. McGinn, 222-2776 ext. 4313 to review plans at their office.

3) Are there any Liquidated Damages or any penalties on this project?

   Response: No.

4) What are the days and hours of operations?

   Response: Construction work is permitted daily from 7:00 a.m. to sunset.

5) Will police details be required? If so, how will it be paid for?

   Response: It shall be the responsibility of the Contractor to coordinate, to schedule, and to compensate police details.

6) On the work summary sheet, Task H states that solid waste shall be legally disposed. What solid waste? How much solid waste? There was no mention of this at the pre-bid. Please clarify and give details on the solid waste material.

   Response: Solid waste anticipated to be generated on this project includes general on-site trash and litter, solid waste generated by the Contractor, and five pressure treated piles (or portions thereof). All solid waste shall be disposed or recycled in accordance with the applicable local, state, and federal regulations.

7) In the Request for Quote Description pile caps are listed and in the Work Summary Task G, fiberglass tops are listed. Are these the same? Is there a detail? Are these for the three new piles only and not for the existing piles that are missing caps?

   Response: Fiberglass tops shall be provided for only new piles.

8) In Work Area 6 where the R-4 Rip Rap is to be placed do the broken pieces of concrete sidewalk need to be removed? Or can it be incorporated into the Rip-Rap area?

   Response: The broken sidewalk can be incorporated into the riprap.

********** **END OF ADDENDUM NUMBER 1** **********

f:\files\wordpro\1454\monahans dock - addendum 1.docx

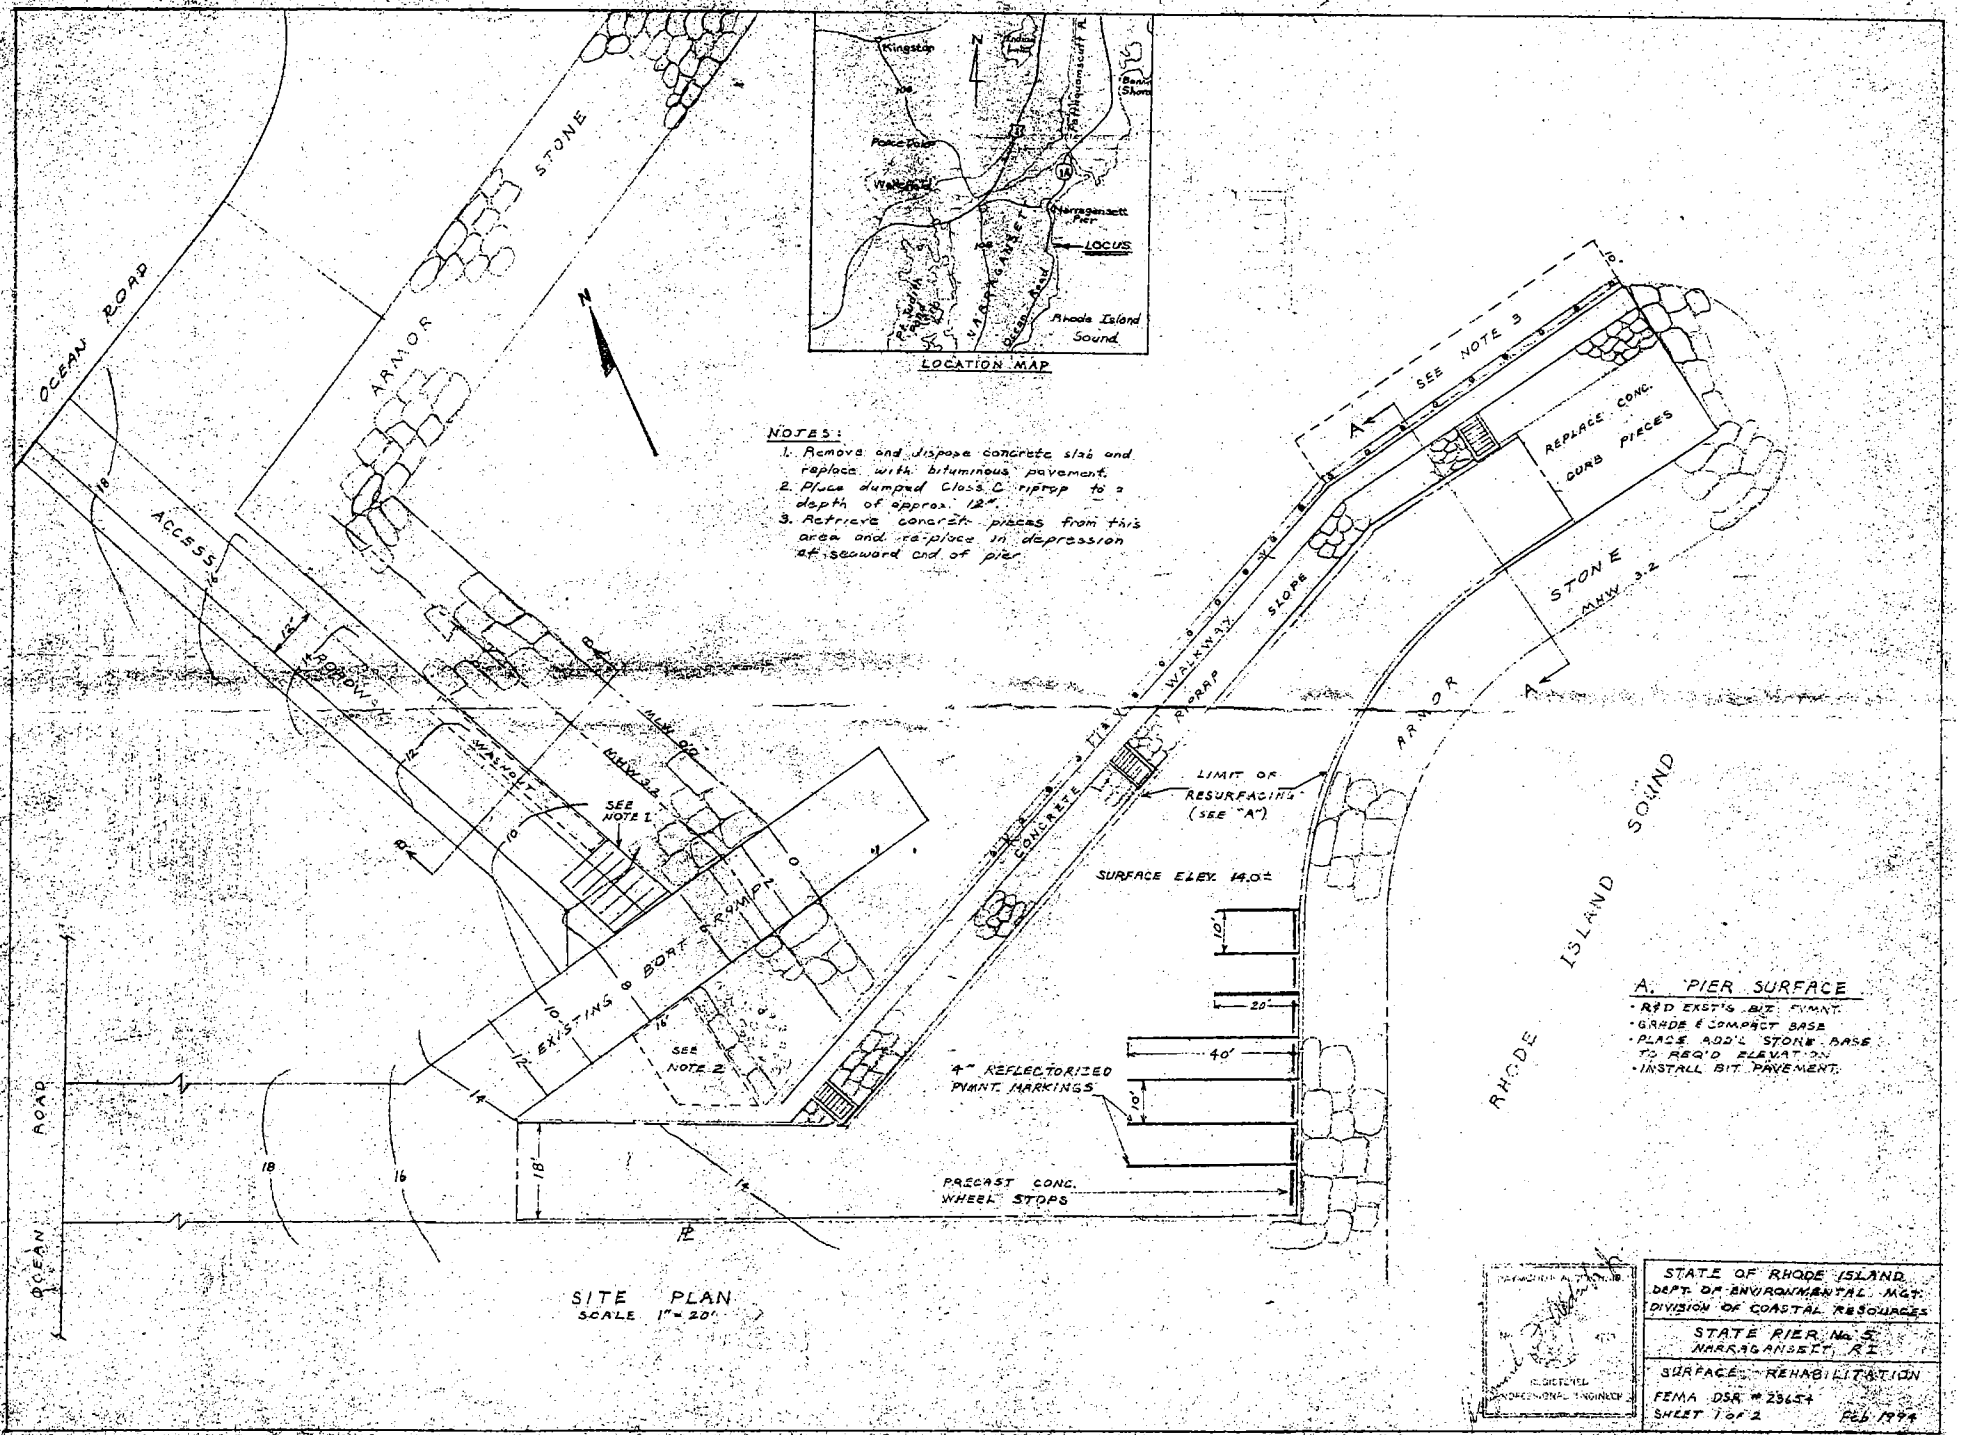
OCEAN ROAD
ARMOR STONE
ACCESS
ROADWAY
WASHOUT
MLW 0.0
MHW 3.2
SEE NOTE 1
EXISTING BOAT RAMPS
SEE NOTE 2
OCEAN ROAD
PL
SITE PLAN
SCALE 1" = 20'
NOTES:
1. Remove and dispose concrete slab and replace with bituminous pavement.
2. Place dumped Class C riprap to a depth of approx. 12".
3. Retrieve concrete pieces from this area and re-place in depression at seaward end of pier.
LOCATION MAP
Kingston
Point Judith
Narragansett Pier
LOCUS
Rhode Island Sound
SEE NOTE 3
REPLACE CONC. CURB PIECES
WALKWAY
RIPRAP SLOPE
CONCRETE
LIMIT OF RESURFACING (SEE "A")
SURFACE ELEV. 14.0±
4" REFLECTORIZED PVMNT. MARKINGS
PRECAST CONC. WHEEL STOPS
STONE ARMOR
MHW 3.2
RHODE ISLAND SOUND
A. PIER SURFACE
• R&D EXST'G BIT. PVMNT.
• GRADE & COMPACT BASE
• PLACE ADD'L STONE BASE TO REQ'D ELEVATION
• INSTALL BIT. PAVEMENT.
STATE OF RHODE ISLAND
DEPT. OF ENVIRONMENTAL MGT.
DIVISION OF COASTAL RESOURCES
STATE PIER No. 5
NARRAGANSETT, RI
SURFACE REHABILITATION
FEMA DSR # 23654
SHEET 1 of 2
FEB 1994

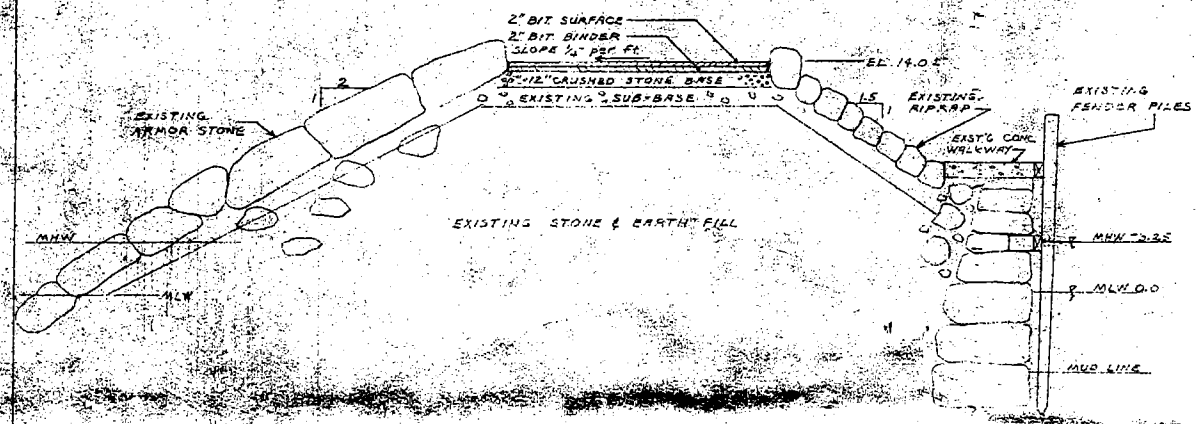

SECTION
SCALE 3/16" = 1'-0"

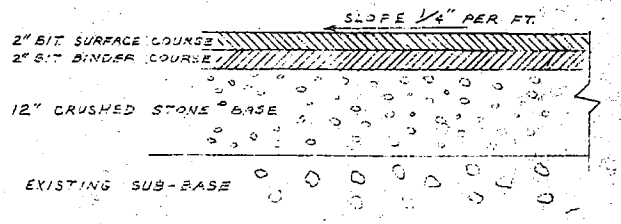

PIER SURFACE X-SECT. (TYP)
(NOT TO SCALE)

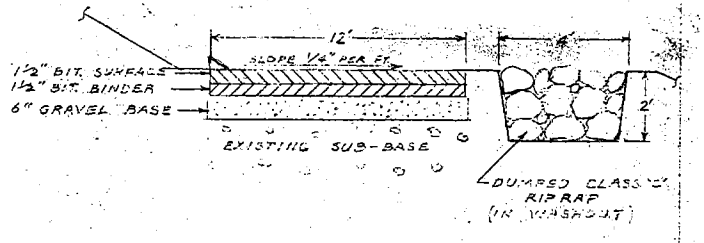

ACCESS ROAD X-SECT. (TYP)
(NOT TO SCALE)

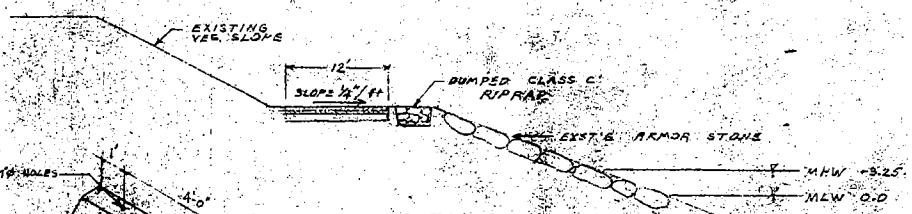

SECTION B-B
SCALE 1" = 10'

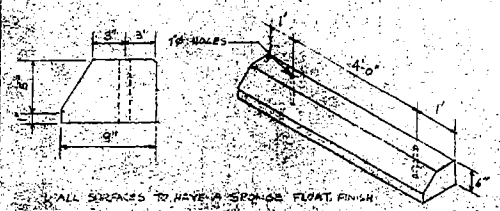

1. ALL SURFACES TO HAVE A SPONGE FLOAT FINISH
2. WHEEL STOPS SHALL INCLUDE FURNISHING AND DRIVING 3/4"Ø x 18" STEEL RODS
3. ALL EXPOSED EDGES TO HAVE A 3/4" CHAMFER

DETAIL - PRECAST WHEEL STOP
NTS - RIDOT STANDARD T.27

RAYMOND F. ALDSWORTH
No. 4120
REGISTERED PROFESSIONAL ENGINEER

STATE OF RHODE ISLAND
DEPT. OF ENVIRONMENTAL MGT.
DIVISION OF COASTAL RESOURCES

STATE PIER No. 5
NARRAGANSETT, R.I.

SURFACE REHABILITATION

SHEET 2 OF 2 Feb 1994

DR31 SECI R.of2

STATE of RHODE ISLAND

DEPARTMENT of ADMINISTRATION
DIVISION of PURCHASES

MANDATORY PRE-BID CONFERENCE ATTENDANCE SHEET
HURRICANE EMERGENCY REPAIRS AT MONAHAN'S DOCK

BID #_7461240_ **DATE 02/26/13**

TIME STARTED 10:10 **TIME ENDED** 10:30

NAME	COMPANY NAME	EMAIL (OR PHONE)
Jorge DiVito	Northern Const. Svc LLC	JDiVito@Northernconstruction.com
DAVID NICODEMUS	HK+S	HUGOKEYANDSON@VERIZON.NET
Sean Macleod	American Site Corp	Anthony@ADiFazio Construction.NE Coxmail.com
Joe Colapietro	CARDI CORP	401-739-8300 JoeColapietro@CARDI.com
John A. Oliver	D'Ambra Const	737-1300 joliver@d-ambra.com
Michael Hevey	JH LYNCH	333-4300 mhevey@jhlynch.com
Andy Iovanni	Manafort	aiovanni@manafort.com
Pete Donatelli	NEBB	401-641-5386 donatlo4@hotmail.com
Andrew Crowshaw	Narragansett Improvement	Andrew@NICORI.COM
Thomas Miozzi	T Miozzi Inc.	TMiozzi@Verizon.Net 401 822 4300

STATE of RHODE ISLAND

DEPARTMENT of ADMINISTRATION
DIVISION of PURCHASES

MANDATORY PRE-BID CONFERENCE ATTENDANCE SHEET
HURRICANE EMERGENCY REPAIRS AT MONAHAN'S DOCK

BID #_7461240_ **DATE 02/26/13**

TIME STARTED 10:10 **TIME ENDED** 10:30

NAME	COMPANY NAME	EMAIL (OR PHONE)
BILL GYNAN	ATLANTIC SUPPORT	ASI PILE AT AOL
Lenny Corrente	Laborers	LCorrente@LNEROF.ORG
Carmino Palotta	DEM BNR	
Daniel Costa	DEM Coastal	
Jay McGinn	DEM P.D	james.mcginn@dem.ri.gov
Todd Ravenelle	GRA Inc	travenelle@graengs.com
David Cadmet	Purchasing	