Request for Quote

STATE OF RHODE ISLAND AND PROVIDENCE PLANTATIONS
ONE CAPITOL HILL
PROVIDENCE RI 02908

CREATION DATE : 28-MAR-13
BID NUMBER: 7461327,1
TITLE: REPAIR AND MAINTENANCE COLT STATE PARK AND MT HOPE BOAT RAMPS - DEM

BID CLOSING DATE AND TIME:11-APR-2013 10:15:00

BUYER: Gill, Raymond E Jr
PHONE #: 401-574-8466

BILL TO
DOA CONTROLLER
ONE CAPITOL HILL, 4TH FLOOR
SMITH ST
PROVIDENCE, RI 02908
US

SHIP TO
DEM-FORT WETHERILL MARINE FISHERIES
LABORATORY
3 FOR WETHERILL ROAD
JAMESTOWN, RI 02835
US

Requistion Number: 1306687
Note to Bidders: UNIT PRICE IS THE TOTAL PRICE FOR COMPLETION OF WORK AT BOTH LOCATIONS, PER ATTACHED 7 PAGE SPECFICATION
Amendment Description: AMENDMENT 1 ADDS AN ADDITIONAL 5PAGES OF BID SPECIFICATIONS. THE PRICE FOR THIS ADDITIONAL WORK IS TO BE INCLUDED IN THE UNIT PRICE AND TOTAL PRICE ON LINE ITEM 1 OF THE BID.

Line	Description	Quantity	Unit	Unit Price	Total
1	Boat Ramp and Pier Maintenance at Colt State Park and Mt Hope Boat Ramp	1.00	Each		

Delivery: _____

Terms of Payment: _____

It is the Vendor's responsibility to check and download any and all addenda from the RIVIP. This offer may not be considered unless a signed RIVIP generated Bidder Certification Cover Form is attached and the Unit Price column is completed. The signed Certification Cover Form must be attached to the front of the offer

REPAIR AND MAINTENANCE
COLT STATE PARK AND
MT. HOPE BOAT RAMPS

ADDENDUM #1
Dated: March 26, 2013

Part 1 - Wooden Bollards

1.1 Description:

A. Work included: Install wooden bollards and galvanized chains at the Mt. Hope Boat Ramp facility on Annawamscutt Drive in Bristol at the locations indicated in the attached plan, or as directed, in accordance with these specifications and details shown on the plans.

1.2 Materials:

A. Three 8" x 8"- 7' Timber Bollards with chamfered tops, one decorative groove, smooth surface, and 0.40 ACQ treatment. Such as those manufactured by American Timber and Steel, 4832 Plank Road, Norwalk, OH 44857; Phone # 1-800-551-9663, or approved equal.

B. Two 3/8" Galvanized Chains, cut to lengths required. Provide a minimum of four reflectors per chain.

C. Four Galvanized Post Connectors such as those manufactured by American Timber and Steel, 4832 Plank Road, Norwalk, OH 44857; Phone # 1-800-551-9663, or approved equal.

D. Four locks; style to be coordinated with the Town of Bristol Parks and Recreation Department.

1.3 Construction:

A. Install bollards to a depth of 42 inches.

B. Clean bollard holes free of loose dirt and debris, and thoroughly compact the bottom of hole to the correct elevation for placement of bollard.

C. Place bollard to the correct alignment, elevation, and plumb.

D. Backfill around bollard and thoroughly tamp in 4-inch layers.

E. Install chains to a minimum of two feet above ground level at the center of the span.

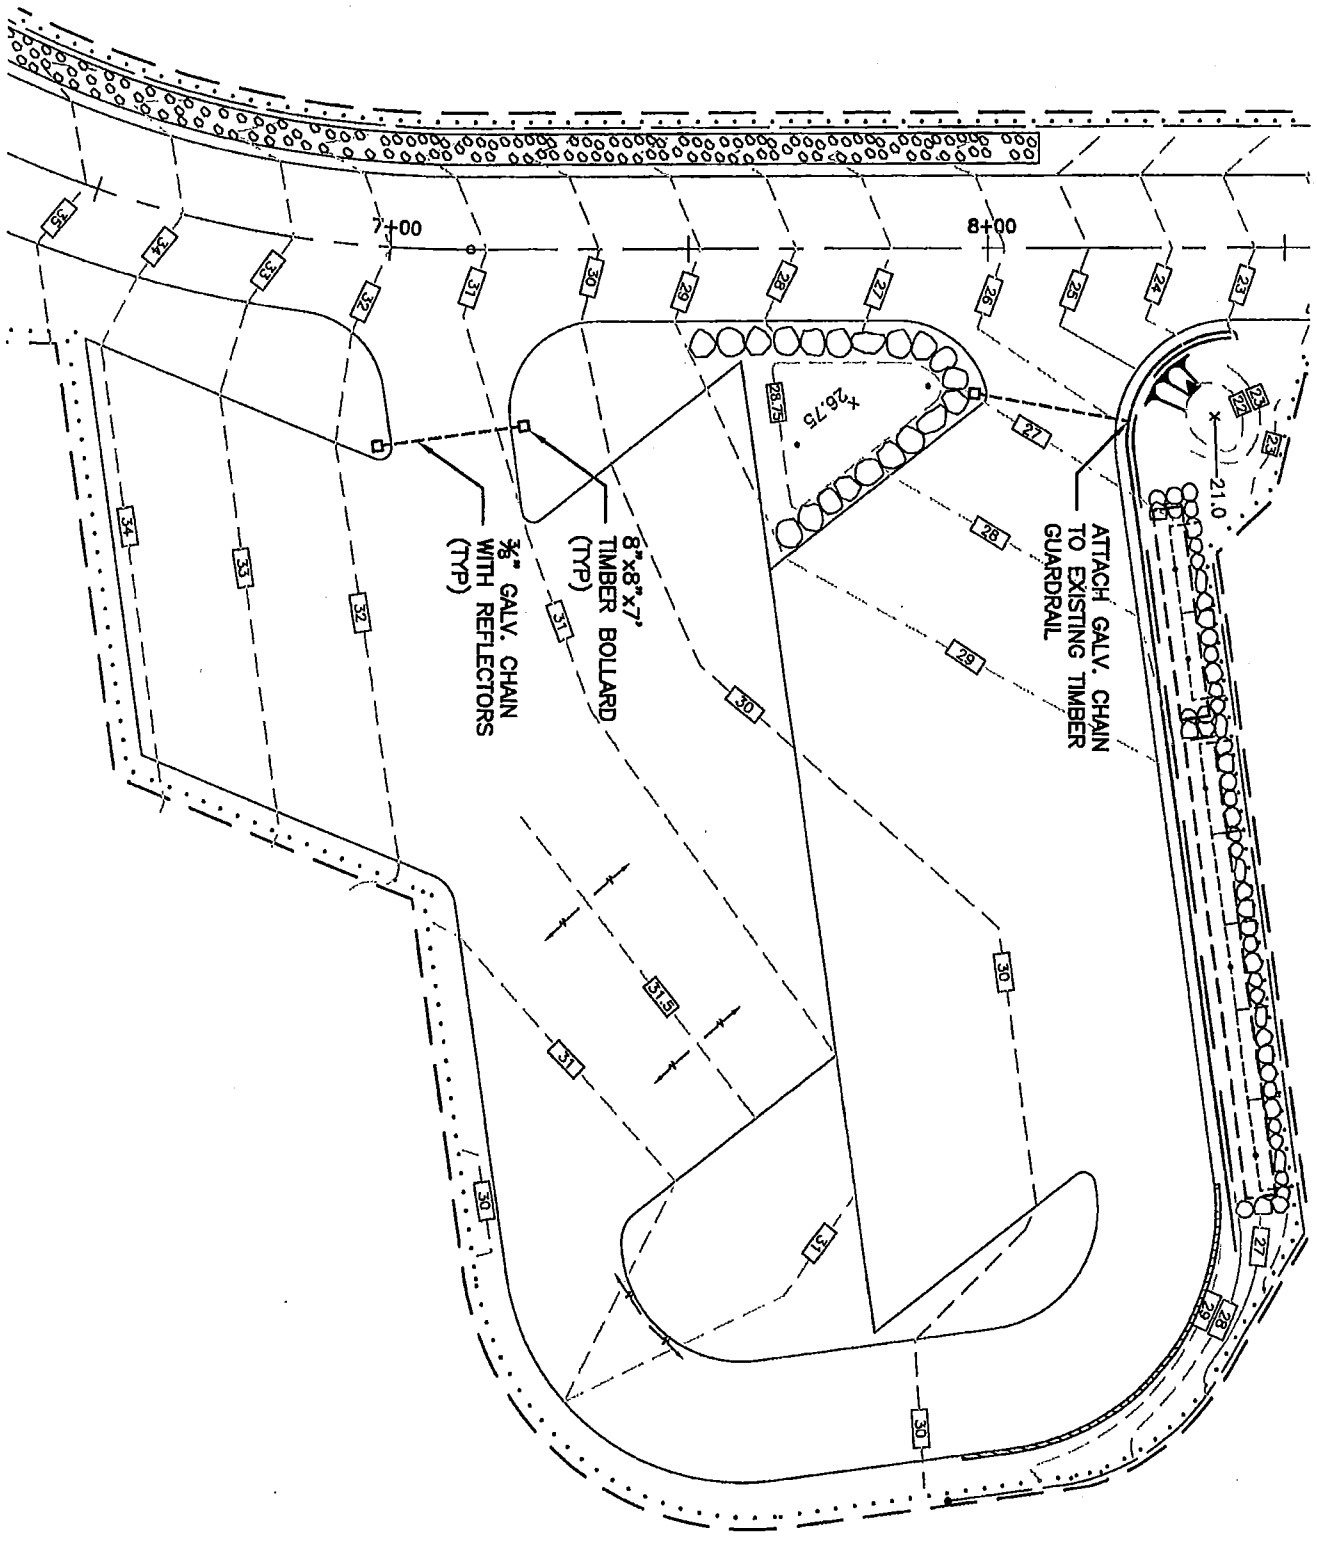

RI DEM DIVISION OF PLANNING & DEVELOPMENT 235 PROMENADE ST. PROVIDENCE, RI 401-222-2776	ADDENDUM #1 TO COLT PARK BOAT RAMP AND PIER MAINTENANCE CONTRACT	DRAWN BY: AFA	
		SCALE: 1"=30'	
		DATE: MARCH, 2013	SHEET
	BOLLARD LOCATIONS AT THE MT. HOPE BOAT RAMP		1 OF 1

BID PROPOSAL

Boat Ramp and Pier Maintenance
Colt State Park
Bristol, RI

_____
Name of Bidder

_____
Address

_____
Address

_____
FEIN No.

TO THE CHIEF PURCHASING OFFICER OF THE STATE OF RHODE ISLAND, acting in the name and on behalf of the Department of Environmental Management, Division of Planning and Development.

The undersigned proposes to furnish all labor and materials required for **Boat Ramp and Pier Maintenance at Colt State Park, Bristol, RI** in accordance with the accompanying Contract Documents, plans and specifications prepared by the Department of Environmental Management, Division of Planning and Development for the Bid Price specified below, subject to additions and deductions according to the terms of the contract documents.

A. ADDENDA

This bid includes Addenda numbered:_____and dated:_____
This bid includes Addenda numbered:_____and dated:_____

B. BASE BID

Total proposed Base Bid Price (Sum of items 1-6 below):

_____DOLLARS ($_____)
(Price in Words) (Numbers)

BASE BID BREAKDOWN

ITEM 1. Demolition: This item shall include all labor, materials and incidentals required under the scope of work to remove and dispose all items labeled for removal and all stone, sand, and other debris from the boat ramp slabs.

Unit	Estimated Quantity	Unit Bid Price
LS	NA	$ NA

TOTAL PRICE: _____ $_____
(Price in Words) (Price in Numbers)

ITEM 2. Timber Replacement: This item shall include all labor, materials and incidentals required under the scope of work to replace the fallen timber at the end of the pier and the 2x10's along the perimeter of the pier.

Unit	Estimated Quantity	Unit Bid Price
LS	NA	$ NA

TOTAL PRICE: _____ $_____

(Price in Words) (Price in Numbers)

ITEM 3. Metal Decking: This item shall include all labor, materials and incidentals required under the scope of work to furnish and install metal grating where indicated

Unit	Estimated Quantity	Unit Bid Price
EA	28	$ _____

TOTAL PRICE: _____ $ _____
(Price in Words) (Price in Numbers)

ITEM 4. Rub-rails: This item shall include all labor, materials and incidentals required under the scope of work to furnish and install rub-rails for the entire pier.

Unit	Estimated Quantity	Unit Bid Price
LF	130	$ _____

TOTAL PRICE: _____ $ _____
(Price in Words) (Price in Numbers)

ITEM 5. Pile Caps: This item shall include all labor, materials and incidentals required under the scope of work to furnish and install necessary pile caps.

Unit	Estimated Quantity	Unit Bid Price
EA	29	$ _____

TOTAL PRICE: _____ $ _____
(Price in Words) (Price in Numbers)

ITEM 6. Pile Banding: This item shall include all labor, materials and incidentals required under the scope of work to furnish and install necessary stainless steel banding.

Unit	Estimated Quantity	Unit Bid Price
EA	16	$ _____

TOTAL PRICE: _____ $ _____
(Price in Words) (Price in Numbers)

C. ALTERNATIVES:

There are no alternatives

The undersigned acknowledges by signature below that the undersigned has read and understands the Scope of Work, the terms of which are hereby incorporated into this Proposal.

DATE: _____

BIDDER: _____

BY: _____
Signature

_____ _____
Print Name Title

BUSINESS ADDRESS: _____

_____

_____

_____

TELEPHONE NUMBER: (_____)_____

FEIN NO.: __-_____

**************END OF PROPOSAL**************

SCOPE OF WORK

BOAT RAMP AND PIER MAINTENANCE
COLT STATE PARK
BRISTOL, R.I.

The base bid shall include all labor, materials, and incidentals required to complete the maintenance improvements to the boat ramp pier at Colt State Park in Bristol, R.I. and the installation of pile caps at the Mt. Hope Boat Ramp in Bristol, R.I.

The work shall include:

1. Remove and dispose all rusted or deteriorated metal decking, all existing rub-rails, all existing 2x10's that secure the rub-rail, and all deteriorated pile caps as noted in the attached plan.

2. Replace fallen timber at the end of the dock with a new timber of the same dimensions as the original design and secure it to the existing metal decking. New timber shall be Southern Yellow Pine, 2.5 pcf CCA treatment.

3. Furnish and install 28, 2' wide sheets of galvanized metal grating 11-W-4 (1x1½") with milled serrations. The contractor shall provide new fasteners of the same dimensions and type as those currently used.

4. Furnish and install 130 linear feet of 2x10's for the perimeter of the entire pier to secure the new rub-rail. New timber shall be Southern Yellow Pine, 2.5 pcf CCA Treatment. Fasten to stringer with galvanized nails @ 12" spacing top and bottom.

5. Furnish and install 130 feet of rub-rail for the entire pier with American Muscle Docks' style 08 rub-rail, color: white. Rub-rails shall be attached with 1½" stainless steel ring shank nails with ¼" heads, 30 nails per 10 foot rub-rail section.

6. Furnish and install 9 pile caps with cone piling caps such as those manufactured by American Muscle Docks, color: white. Furnish and install an additional 20 pile caps of the same type at the Mt. Hope Boat Ramp.

7. Furnish and install 16 stainless steel pile bands with Type 201 stainless steel banding, 1.25" wide and 0.04" thick.

8. Remove all stone, sand, and other debris from all of the boat ramp slabs.

9. Clear the area surrounding the pier and the boat ramp of all fallen objects and other debris.

Notes:

Contractor shall remove the stainless steel handrail in order to replace the metal grating. The handrail shall be handled carefully and stored safely to prevent damage. Once the new grating is installed the handrail shall be remounted to the pier.

The attached plan shows the locations for the replacement parts. Contractor shall verify all quantities and dimensions prior to starting work.

Contact Jay McGinn of the Department of Environmental Management, Division of Planning and Development 401-222-2776 x4313 prior to proceeding with the Work.

Payment will be made upon inspection and acceptance of the work only. No partial payments will be allowed.

Site Locations:

Colt State Park Boat Ramp
Rt. 114
Bristol, Rhode Island 02809

Mt. Hope Boat Ramp
Annawanscutt Dr., off Metacom Ave. (Rt.136)
Bristol, Rhode Island 02809

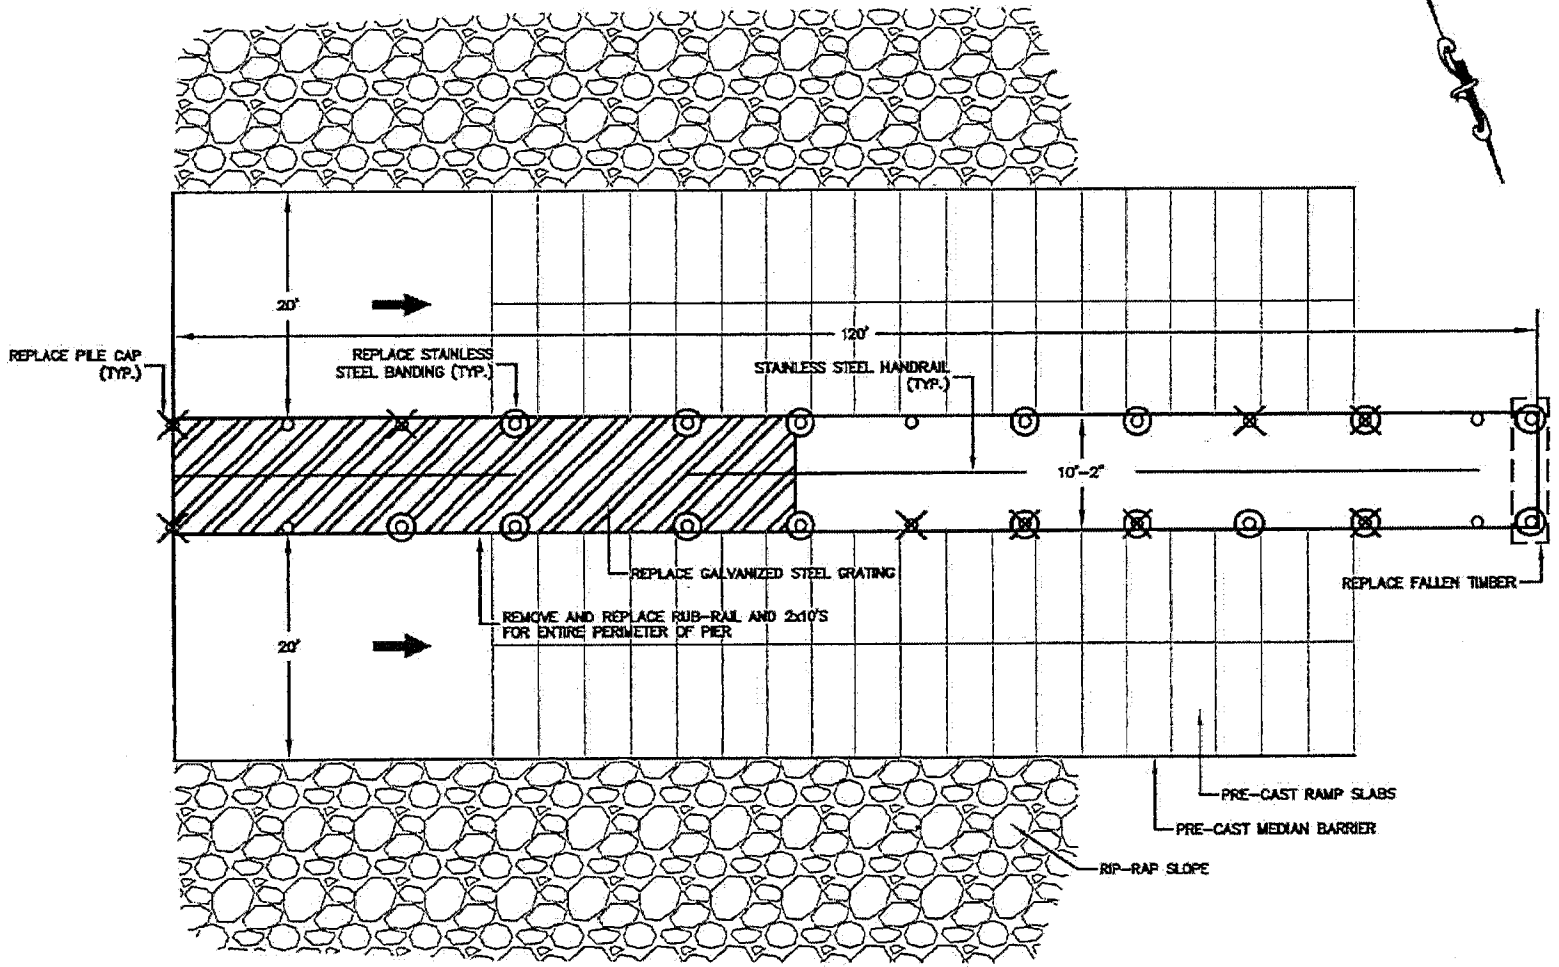

No.	Description	Date
REVISIONS		

STATE OF RHODE ISLAND
DEPARTMENT OF ENVIRONMENTAL MANAGEMENT
DIVISION OF PLANNING AND DEVELOPMENT

BOAT RAMP/PIER MAINTENANCE
COLT STATE PARK
BRISTOL, R.I.

Design by:
Drawn by: A.P.A.
Checked by: J.D.M.
Date: December 2013
Scale: 1"=10'
Project No.:

DOCK AND RAMP

C1

SHEET 1 OF 1

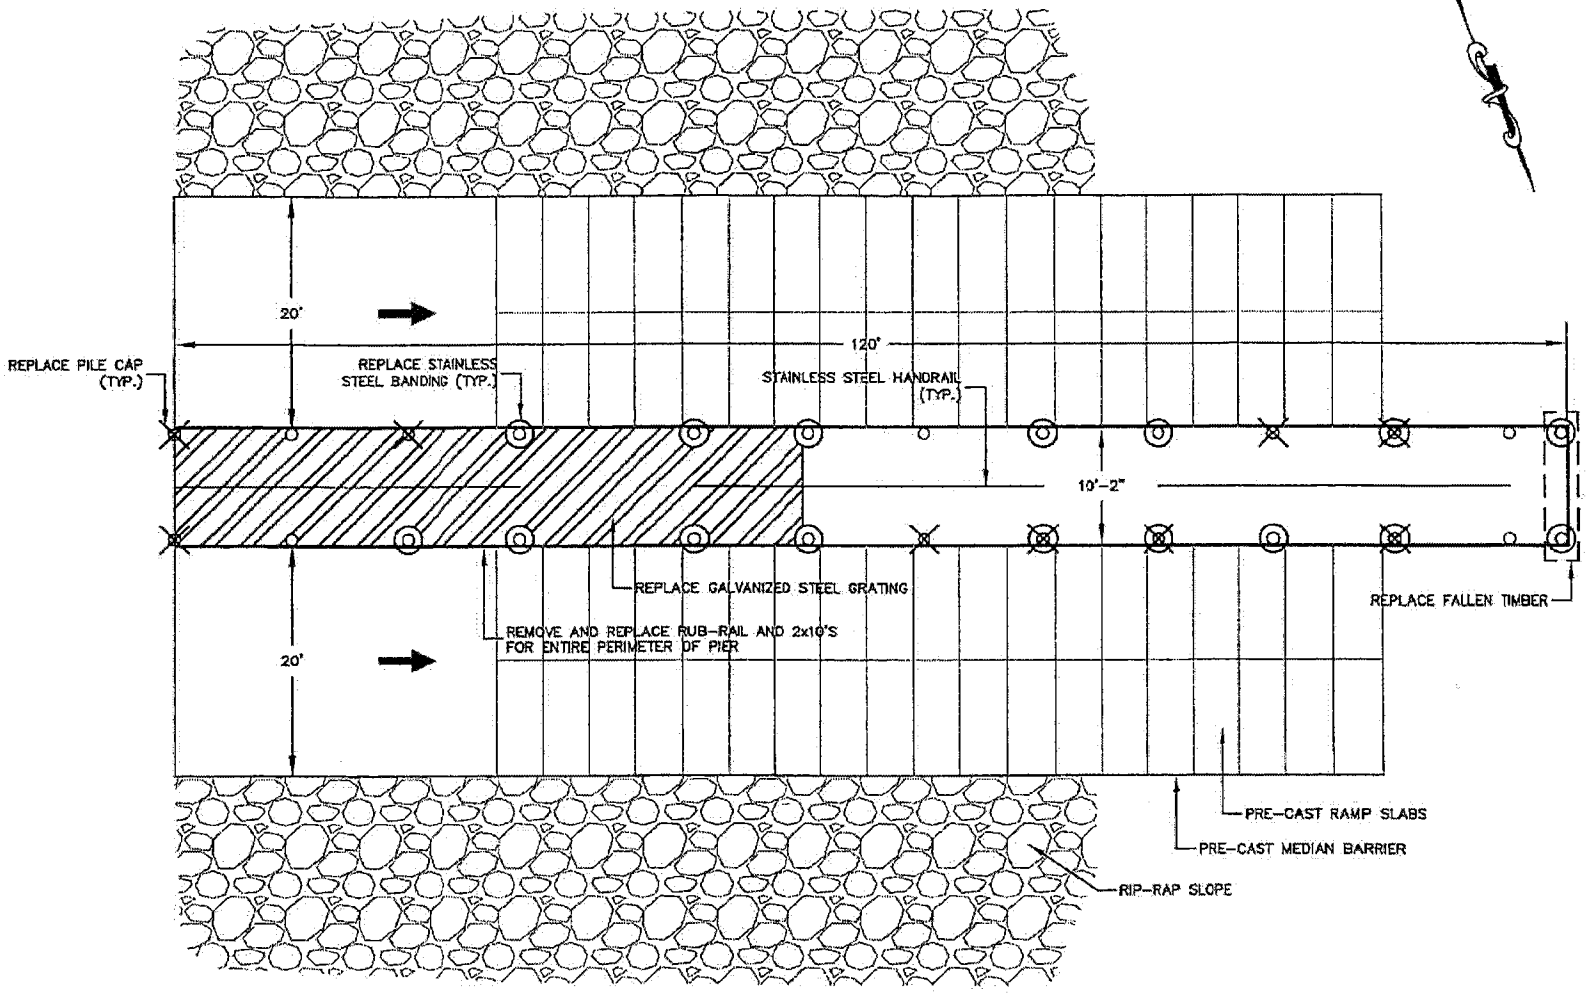

No.	Description	Date
REVISIONS		

STATE OF RHODE ISLAND
DEPARTMENT OF ENVIRONMENTAL MANAGEMENT
DIVISION OF PLANNING AND DEVELOPMENT

BOAT RAMP/PIER MAINTENANCE
COLT STATE PARK
BRISTOL, R.I.

Designed by:
Drawn by: A.F.A.
Checked by: J.D.M.
Date: December, 2012
Scale: 1"=10'
Project No.:

DOCK AND RAMP

C1

SHEET 1 OF 1

Contract Terms and Conditions

Table of Contents

Terms and Conditions.....VI
BID STANDARD TERMS AND CONDITIONS VI
TERMS AND CONDITIONS FOR THIS BID VI
START DATE VI
WAGE REQUIREMENTS VI
INSURANCE REQUIREMENTS VI
MULTI YEAR AWARD VII
RIVIP INFO - BID SUBMISSION REQUIREMENTS VII
INSPECTION REQUIREMENTS VII
LICENSE REQUIREMENTS VII
AWARD VII
DELIVERY PER AGENCY VII

Terms and Conditions

BID STANDARD TERMS AND CONDITIONS

TERMS AND CONDITIONS FOR THIS BID

START DATE

STARTING DATE _____ NO. OF WORKING DAYS REQUIRED FOR COMPLETION _____

WAGE REQUIREMENTS

BIDDERS ARE ADVISED THAT ALL PROVISIONS OF TITLE 37 CHAPTER 13 OF THE GENERAL LAWS OF RHODE ISLAND APPLY TO THE WORK COVERED BY THIS REQUEST, AND THAT PAYMENT OF THE GENERAL PREVAILING RATE OF PER DIEM WAGES AND THE GENERAL PREVAILING RATE FOR REGULAR, OVERTIME, AND OTHER WORKING CONDITIONS EXISTING IN THE LOCALITY FOR EACH CRAFT, MECHANIC, TEAMSTER, OR TYPE OF WORKMAN NEEDED TO EXECUTE THIS WORK IS A REQUIREMENT FOR BOTH CONTRACTORS AND SUBCONTRACTORS. THE PREVAILING WAGE TABLE MAY BE OBTAINED AT THE RI DIVISION OF PURCHASES HOME PAGE BY INTERNET at www.purchasing.state.ri.us. SELECT "INFORMATION" AND THEN SELECT "PREVAILING WAGE TABLE". THE STATE OF RHODE ISLAND USES THE GENERAL DECISION NUMBER RI20100001. PRINTING THE ENTIRE DOCUMENT AVERAGES APPROXIMATELY ONE MINUTE PER PAGE - YOU MAY WANT TO PRINT ONLY THE PAGES APPLICABLE TO YOUR BID. BIDDERS NOTE: IN THE EVENT THIS BID SPECIFIES PRICE OFFERS ON A TIME-AND-MATERIALS BASIS, i.e., AN HOURLY RATE, ANY OR ALL BIDS SUBMITTED IN AN AMOUNT LESS THAN THE PREVAILING RATE IN EFFECT FOR THE WORK COVERED BY THIS REQUEST AS OF THE DATE OF BID ISSUANCE SHALL BE REJECTED BY THE DIVISION OF PURCHASES.

INSURANCE REQUIREMENTS

AN INSURANCE CERTIFICATE IN COMPLIANCE WITH PROVISIONS OF ITEM 31 (INSURANCE) OF THE GENERAL CONDITIONS OF PURCHASE IS REQUIRED FOR COMPREHENSIVE GENERAL LIABILITY, AUTOMOBILE LIABILITY, AND WORKERS' COMPENSATION AND MUST BE SUBMITTED BY THE SUCCESSFUL BIDDER(S) TO THE DIVISION OF PURCHASES PRIOR TO AWARD. THE INSURANCE CERTIFICATE MUST NAME THE STATE OF RHODE ISLAND AS CERTIFICATE HOLDER AND AS AN ADDITIONAL INSURED. FAILURE TO COMPLY WITH THESE PROVISIONS MAY RESULT IN REJECTION OF THE OFFEROR'S BID. ANNUAL RENEWAL CERTIFICATES MUST BE SUBMITTED TO THE AGENCY IDENTIFIED ON THE PURCHASE ORDER. FAILURE TO DO SO MAY BE GROUNDS FOR CANCELLATION OF CONTRACT.

NOTE: IF THIS BID COVERS CONSTRUCTION, SCHOOL BUSING, HAZARDOUS WASTE, OR VESSEL OPERATION, APPLICABLE COVERAGES FROM THE FOLLOWING LIST MUST ALSO BE SUBMITTED TO THE DIVISION OF PURCHASES PRIOR TO AWARD: * PROFESSIONAL LIABILITY INSURANCE (AKA ERRORS & OMISSIONS) - $1 MILLION OR 5% OF ESTIMATED PROJECT COST, WHICHEVER IS GREATER. * BUILDER'S RISK INSURANCE - COVERAGE EQUAL TO FACE AMOUNT OF CONTRACT FOR CONSTRUCTION. * SCHOOL BUSING - AUTO LIABILITY COVERAGE IN THE AMOUNT OF $5 MILLION. * ENVIRONMENTAL IMPAIRMENT (AKA POLLUTION CONTROL) - $1 MILLION OR 5% OF FACE AMOUNT OF CONTRACT, WHICHEVER IS GREATER. * VESSEL OPERATION - (MARINE OR AIRCRAFT) - PROTECTION & INDEMNITY COVERAGE REQUIRED IN THE AMOUNT OF $1 MILLION.

MULTI YEAR AWARD

THIS IS A MULTI-YEAR BID/CONTRACT. PER RHODE ISLAND STATE LAW 37-2-33, CONTRACT OBLIGATIONS BEYOND THE CURRENT FISCAL YEAR ARE SUBJECT TO AVAILABILITY OF FUNDS. CONTINUATION OF THE CONTRACT BEYOND THE INITIAL FISCAL YEAR WILL BE AT THE DISCRETION OF THE STATE. TERMINATION MAY BE EFFECTED BY THE STATE BASED UPON DETERMINING FACTORS SUCH AS UNSATISFACTORY PERFORMANCE OR THE DETERMINATION BY THE STATE TO DISCONTINUE THE GOODS/SERVICES, OR TO REVISE THE SCOPE AND NEED FOR THE TYPE OF GOODS/SERVICES; ALSO MANAGEMENT OWNER DETERMINATIONS THAT MAY PRECLUDE THE NEED FOR GOODS/SERVICES.

RIVIP INFO - BID SUBMISSION REQUIREMENTS

It is the Vendor's responsibility to check and download any and all addenda from the RIVIP. This offer may not be considered unless a signed RIVIP generated Bidder Certification Cover Form is attached and the Unit Price column is completed. The signed Certification Cover Form must be attached to the front of the offer. When delivering offers in person to One Capitol Hill, vendors are advised to allow at least one hour additional time for clearance through security checkpoints.

INSPECTION REQUIREMENTS

BIDDERS ARE RESPONSIBLE FOR INSPECTION OF EQUIPMENT AND/OR LOCATION, TAKING MEASUREMENTS* WHEN REQUIRED, AND MAKING THEMSELVES AWARE OF THE TOTAL REQUIREMENT BEFORE SUBMITTING A BID. *MEASUREMENTS PROVIDED WITH ANY BID ARE FOR REFERENCE PURPOSES AND ARE NOT GUARANTEED TO BE COMPLETELY ACCURATE.

LICENSE REQUIREMENTS

VENDOR (OWNER OF COMPANY) IS RESPONSIBLE TO COMPLY WITH ALL LICENSING OR STATE PERMITS REQUIRED FOR THIS TYPE OF SERVICE. A COPY OF LICENSE/PERMIT SHOULD BE SUBMITTED WITH THIS BID. IN ADDITION TO THESE LICENSE REQUIREMENTS, BIDDER, BY SUBMISSION OF THIS BID, CERTIFIES THAT ANY/ALL WORK RELATED TO THIS BID, AND ANY SUBSEQUENT AWARD WHICH REQUIRES A RHODE ISLAND LICENSE(S), SHALL BE PERFORMED BY AN INDIVIDUAL(S) HOLDING A VALID RHODE ISLAND LICENSE.

AWARD

THE STATE, AT ITS SOLE DISCRETION, SHALL RESERVE THE RIGHT TO MAKE ONE OR MULTIPLE AWARDS FOR THIS REQUIREMENT AND/OR TO REJECT ANY OR ALL BIDS.

DELIVERY PER AGENCY

DELIVERY OF GOODS OR SERVICES AS REQUESTED BY AGENCY.