BID SOLICITATION

STATE OF RHODE ISLAND AND PROVIDENCE PLANTATIONS
CAPITOL HILL
PROVIDENCE RI 02908

BID NUMBER: B03444

TITLE: LABORATORY RENOVATION

BID OPENING DATE AND TIME:

03/11/2004 10:30 AM

BUYER: LINDA ROCHE
PHONE #: (401) 222 - 2142 ext. 118

BILL TO
HEALTH
DOH HEALTH LABORATORIES
50 ORMS STREET
PROVIDENCE RI 02904

SHIP TO
HEALTH
DOH HEALTH LABORATORIES
50 ORMS STREET
PROVIDENCE RI 02904

Requisition Number(s): R75G042956

Item	Class-Item	Quantity	Unit	Unit Price	Total
	BIDDERS ARE ADVISED THAT ALL PROVISIONS OF TITLE 37 CHAPTER 13 OF THE GENERAL LAWS OF RHODE ISLAND APPLY TO THE WORK COVERED BY THIS REQUEST, AND THAT PAYMENT OF THE GENERAL PREVAILING RATE OF PER DIEM WAGES AND THE GENERAL PREVAILING RATE FOR REGULAR, OVERTIME, AND OTHER WORKING CONDITIONS EXISTING IN THE LOCALITY FOR EACH CRAFT, MECHANIC, TEAMSTER, OR TYPE OF WORKMAN NEEDED TO EXECUTE THIS WORK IS A REQUIREMENT FOR BOTH CONTRACTORS AND SUBCONTRACTORS. THE PREVAILING WAGE TABLE MAY BE OBTAINED AT THE RI DIVISION OF PURCHASES HOME PAGE BY INTERNET at www.purchasing.state.ri.us. SELECT "INFORMATION" AND THEN SELECT "PREVAILING WAGE TABLE". THE STATE OF RHODE ISLAND USES THE GENERAL DECISION NUMBER RI20030001. PRINTING THE ENTIRE DOCUMENT AVERAGES APPROXIMATELY ONE MINUTE PER PAGE - YOU MAY WANT TO PRINT ONLY THE PAGES APPLICABLE TO YOUR BID. BIDDERS NOTE: IN THE EVENT THIS BID SPECIFIES PRICE OFFERS ON A TIME-AND-MATERIALS BASIS, i.e., AN HOURLY RATE, ANY OR ALL BIDS SUBMITTED IN AN AMOUNT LESS THAN THE PREVAILING RATE IN EFFECT FOR THE WORK COVERED BY THIS REQUEST AS OF THE DATE OF BID ISSUANCE SHALL BE REJECTED BY THE DIVISION OF PURCHASES.				

It is the Vendor's responsibility to check and download any and all addenda from the RIVIP. This offer may not be considered unless a signed RIVIP generated Bidder Certification Cover Form is attached and the Unit Price column is completed. The signed Certification Cover Form must be attached to the front of the offer. When delivering offers in person to One Capitol Hill, vendors are advised to allow at least one hour additional time for clearance through security checkpoints.

DELIVERY: _____

RIVIP VENDOR ID#: _____

TERMS OF PAYMENT: _____

DO NOT SIGN BID ON THIS PAGE!
USE CERTIFICATION COVER FORM.

BID SOLICITATION

STATE OF RHODE ISLAND AND PROVIDENCE PLANTATIONS
CAPITOL HILL
PROVIDENCE RI 02908

BID NUMBER: B03444

TITLE: LABORATORY RENOVATION

BID OPENING DATE AND TIME:

03/11/2004 10:30 AM

BUYER: LINDA ROCHE
PHONE #: (401) 222 - 2142 ext. 118

BILL TO

HEALTH
DOH HEALTH LABORATORIES
50 ORMS STREET
PROVIDENCE RI 02904

SHIP TO

HEALTH
DOH HEALTH LABORATORIES
50 ORMS STREET
PROVIDENCE RI 02904

Requisition Number(s): R75G042956

Item	Class-Item	Quantity	Unit	Unit Price	Total
	AN INSURANCE CERTIFICATE IN COMPLIANCE WITH PROVISIONS OF ITEM 31 (INSURANCE) OF THE GENERAL CONDITIONS OF PURCHASE IS REQUIRED FOR COMPREHENSIVE GENERAL LIABILITY, AUTOMOBILE LIABILITY, AND WORKERS' COMPENSATION AND MUST BE SUBMITTED BY THE SUCCESSFUL BIDDER(S) TO THE DIVISION OF PURCHASES PRIOR TO AWARD. THE INSURANCE CERTIFICATE MUST NAME THE STATE OF RHODE ISLAND AS CERTIFICATE HOLDER AND AS AN ADDITIONAL INSURED. FAILURE TO COMPLY WITH THESE PROVISIONS MAY RESULT IN REJECTION OF THE OFFEROR'S BID. ANNUAL RENEWAL CERTIFICATES MUST BE SUBMITTED TO THE AGENCY IDENTIFIED ON THE PURCHASE ORDER. FAILURE TO DO SO MAY BE GROUNDS FOR CANCELLATION OF CONTRACT.				

It is the Vendor's responsibility to check and download any and all addenda from the RIVIP. This offer may not be considered unless a signed RIVIP generated Bidder Certification Cover Form is attached and the Unit Price column is completed. The signed Certification Cover Form must be attached to the front of the offer. When delivering offers in person to One Capitol Hill, vendors are advised to allow at least one hour additional time for clearance through security checkpoints.

DELIVERY: _____

RIVIP VENDOR ID#: _____

TERMS OF PAYMENT: _____

DO NOT SIGN BID ON THIS PAGE!
USE CERTIFICATION COVER FORM.

BID SOLICITATION

STATE OF RHODE ISLAND AND PROVIDENCE PLANTATIONS
CAPITOL HILL
PROVIDENCE RI 02908

BID NUMBER: B03444
TITLE: LABORATORY RENOVATION
BID OPENING DATE AND TIME:
03/11/2004 10:30 AM

BUYER: LINDA ROCHE
PHONE #: (401) 222 - 2142 ext. 118

BILL TO
HEALTH
DOH HEALTH LABORATORIES
50 ORMS STREET
PROVIDENCE RI 02904

SHIP TO
HEALTH
DOH HEALTH LABORATORIES
50 ORMS STREET
PROVIDENCE RI 02904

Requisition Number(s): R75G042956

Item	Class-Item	Quantity	Unit	Unit Price	Total
	NOTE: IF THIS BID COVERS CONSTRUCTION, SCHOOL BUSING, HAZARDOUS WASTE, OR VESSEL OPERATION, APPLICABLE COVERAGES FROM THE FOLLOWING LIST MUST ALSO BE SUBMITTED TO THE DIVISION OF PURCHASES PRIOR TO AWARD: * PROFESSIONAL LIABILITY INSURANCE (AKA ERRORS & OMISSIONS) - $1 MILLION OR 5% OF ESTIMATED PROJECT COST, WHICHEVER IS GREATER. * BUILDER'S RISK INSURANCE - COVERAGE EQUAL TO FACE AMOUNT OF CONTRACT FOR CONSTRUCTION. * SCHOOL BUSING - AUTO LIABILITY COVERAGE IN THE AMOUNT OF $5 MILLION. * ENVIRONMENTAL IMPAIRMENT (AKA POLLUTION CONTROL) - $1 MILLION OR 5% OF FACE AMOUNT OF CONTRACT, WHICHEVER IS GREATER. * VESSEL OPERATION - (MARINE OR AIRCRAFT) - PROTECTION & INDEMNITY COVERAGE REQUIRED IN THE AMOUNT OF $1 MILLION. RENOVATE LAB AREA FOR TRACE EVIDENCE ANALYSIS				
1.0	938-63 TOTAL PRICE FOR THE FOLLOWING LABORATORY GRADE WORK BENCHES AND EPOXY WORK SURFACES.	1.00	TOTAL	_____	_____

It is the Vendor's responsibility to check and download any and all addenda from the RIVIP. This offer may not be considered unless a signed RIVIP generated Bidder Certification Cover Form is attached and the Unit Price column is completed. The signed Certification Cover Form must be attached to the front of the offer. When delivering offers in person to One Capitol Hill, vendors are advised to allow at least one hour additional time for clearance through security checkpoints.

DELIVERY: _____

RIVIP VENDOR ID#: _____

TERMS OF PAYMENT: _____

DO NOT SIGN BID ON THIS PAGE!
USE CERTIFICATION COVER FORM.

BID SOLICITATION

STATE OF RHODE ISLAND AND PROVIDENCE PLANTATIONS
CAPITOL HILL
PROVIDENCE RI 02908

BID NUMBER: B03444

TITLE: LABORATORY RENOVATION

BID OPENING DATE AND TIME:

03/11/2004 10:30 AM

BUYER: LINDA ROCHE
PHONE #: (401) 222 - 2142 ext. 118

BILL TO
HEALTH
DOH HEALTH LABORATORIES
50 ORMS STREET
PROVIDENCE RI 02904

SHIP TO
HEALTH
DOH HEALTH LABORATORIES
50 ORMS STREET
PROVIDENCE RI 02904

Requisition Number(s): R75G042956

Item	Class-Item	Quantity	Unit	Unit Price	Total
	REPLACEMENT OF EXISTING WORK SURFACES WITH 1" THICK BLACK EPOXY WORK SURFACES FOR EACH OF THREE ISLANDS. REPLACEMENT OF EXISTING BASE CABINET WITH SINK BASE CABINET AND THE ADDITION OF A CAST EPOXY RESIN DROP-IN SINK WITH DECK MOUNTED HOT/COLD LABORATORY FAUCET AND VACUUM BREAKER. INCLUDED WITH SINK IS A REAR ENCLOSURE PANEL TO PROVIDE ADEQUATE CLEARANCE AND ACCESS FOR PLUMBING. PROVIDE ALL COSMETIC AND SUPPORT PANELS IN SAME GRADE AND CONSTRUCTION AS FINISHED MATERIALS. INCLUDES INSTALLATION OF SUPPLIED ITEMS AND REMOVAL AND DISPOSAL OF EXISTING FURNISHINGS.				
	WALL ELEVATION: INCLUDES EPOXY RESIN WORK SURFACE, BASE AND WALL CABINETS TO COMPLETE THE WALL ELEVATION. SUPPLY ONE ADDITIONAL TALL STORAGE CABINET 36"w x 84"h WITH DEPTH NO GREATER 12"d AND 10 SHELVES FOR TEST KIT STORAGE. INCLUDES INSTALLATION				

It is the Vendor's responsibility to check and download any and all addenda from the RIVIP. This offer may not be considered unless a signed RIVIP generated Bidder Certification Cover Form is attached and the Unit Price column is completed. The signed Certification Cover Form must be attached to the front of the offer. When delivering offers in person to One Capitol Hill, vendors are advised to allow at least one hour additional time for clearance through security checkpoints.

DELIVERY: _____

RIVIP VENDOR ID#: _____

TERMS OF PAYMENT: _____

DO NOT SIGN BID ON THIS PAGE!
USE CERTIFICATION COVER FORM.

BID SOLICITATION

STATE OF RHODE ISLAND AND PROVIDENCE PLANTATIONS
CAPITOL HILL
PROVIDENCE RI 02908

BID NUMBER: B03444
TITLE: LABORATORY RENOVATION
BID OPENING DATE AND TIME:
03/11/2004 10:30 AM

BUYER: LINDA ROCHE
PHONE #: (401) 222 - 2142 ext. 118

BILL TO
HEALTH
DOH HEALTH LABORATORIES
50 ORMS STREET
PROVIDENCE RI 02904

SHIP TO
HEALTH
DOH HEALTH LABORATORIES
50 ORMS STREET
PROVIDENCE RI 02904

Requisition Number(s): R75G042956

Item	Class-Item	Quantity	Unit	Unit Price	Total
	INSTALLATION: INSTALLATION INCLUDES DISASSEMBLY, REMOVAL, AND DISPOSAL OFF-SITE OF ALL EXISTING FURNISHINGS. ASSEMBLY, ANCHORING, LEVELING, AND CAULKING, BUT EXLUCDING CONNECTION TO MECHANICAL SERVICES. EQUIPMENT MUST ARRIVE IN ONE SHIPMENT AND BE OFF-LOADED IMMEDIATELY BECAUSE STORAGE SPACE AREA AND LOADING DOCK ACCESSIBILITY ARE AT A MINIMUM. ASSEMBLY INCLUDES ALL HARDWARE AND SUPPORT AND COSMETIC PANELS TO BE INSTALLED IN PROFESSIONAL AND WORKMANLIKE MANNER. INSTALLATION INCLUDES DISASSEMBLY, REMOVAL, AND DISPOSAL OFF-SITE OF ALL EXISTING FURNISHINGS.				

It is the Vendor's responsibility to check and download any and all addenda from the RIVIP. This offer may not be considered unless a signed RIVIP generated Bidder Certification Cover Form is attached and the Unit Price column is completed. The signed Certification Cover Form must be attached to the front of the offer. When delivering offers in person to One Capitol Hill, vendors are advised to allow at least one hour additional time for clearance through security checkpoints.

DELIVERY: _____

RIVIP VENDOR ID#: _____

TERMS OF PAYMENT: _____

DO NOT SIGN BID ON THIS PAGE!
USE CERTIFICATION COVER FORM.

BID SOLICITATION

STATE OF RHODE ISLAND AND PROVIDENCE PLANTATIONS
CAPITOL HILL
PROVIDENCE RI 02908

BID NUMBER: B03444
TITLE: LABORATORY RENOVATION
BID OPENING DATE AND TIME:
03/11/2004 10:30 AM

BUYER: LINDA ROCHE
PHONE #: (401) 222 - 2142 ext. 118

BILL TO
HEALTH
DOH HEALTH LABORATORIES
50 ORMS STREET
PROVIDENCE RI 02904

SHIP TO
HEALTH
DOH HEALTH LABORATORIES
50 ORMS STREET
PROVIDENCE RI 02904

Requisition Number(s): R75G042956

Item	Class-Item	Quantity	Unit	Unit Price	Total
	ITEMS INCLUDED: LABORATORY GRADE METAL CASEWORK AS MANUFACTURED BY LAB DESIGN, DIVISION OF UNITED HOSPITAL SUPPLY, BURLINGTON, NJ BLACK 1" EPOXY RESIN WORK SURFACE (3/4" IS NOT ACCEPTABLE) WITH 4" DETACHABLE BACK CURB COSMETIC AND SUPPORT PANELS FREIGHT TO JOB SITE (DELIVERY TO BE MADE IN ONE SHIPMENT) OFF-LOADING AND INTERNAL DISTRIBUTION OF FURNISHINGS NON MECHANICAL INSTALLATION AND ASSEMBLY OF ALL SUPPLIED ITEMS THE BIDDER IS REQUIRED TO PROVIDE WORKING DRAWINGS OF THE SITE PLAN FOR APPROVAL STARTING DATE _____ NO. OF WORKING DAYS REQUIRED FOR COMPLETION _____			**TOTAL:**	_____

It is the Vendor's responsibility to check and download any and all addenda from the RIVIP. This offer may not be considered unless a signed RIVIP generated Bidder Certification Cover Form is attached and the Unit Price column is completed. The signed Certification Cover Form must be attached to the front of the offer. When delivering offers in person to One Capitol Hill, vendors are advised to allow at least one hour additional time for clearance through security checkpoints.

DELIVERY: _____

RIVIP VENDOR ID#: _____

TERMS OF PAYMENT: _____

DO NOT SIGN BID ON THIS PAGE!
USE CERTIFICATION COVER FORM.

Item 1: Includes replacement of existing work surfaces with black 1" thick epoxy work surfaces for each of three islands. Contract involves replacement of existing base cabinet with sink base cabinet and the addition of a cast epoxy resin drop-in sink with deck mounted hot/cold laboratory faucet and vacuum breaker. Included with the above sink is a rear enclosure panel to provide adequate clearance and access for plumbing . Provide all cosmetic and support panels in same grade and construction as finished material. Includes installation of supplied items and removal and disposal of existing furnishings.

Item 2: Includes epoxy resin work surface, base and wall cabinets to complete the wall elevation. Supply one additional tall storage cabinet 36"w x84"h with depth no greater 12"d and 10 shelves for test kit storage. Includes installation.

Installation as indicated above includes all costs for freight to job site (FOB Destination), off-loading, internal distribution of supplied equipment , assembly, anchoring, leveling, and caulking, but excluding connection to mechanical services. Equipment must arrive in one shipment and be off-loaded immediately because storage space area and loading dock accessibility are at a minimum. Assembly includes all hardware and support and cosmetic panels to be installed in professional and workmanlike manner. Installation includes disassembly, removal, and disposal off-site of all existing furnishings. The successful bidder is required to provide working drawings of the site plan for approval by the end user and as an installation document.

ITEMS INCLUDED:

- Laboratory grade metal casework as manufactured by Lab Design, Division of United Hospital Supply, Burlington, NJ
- Black 1" epoxy resin work surface (3/4" is not acceptable) with 4" detachable back curb.
- Cosmetic and support panels
- Freight to job site in one (delivery to be made in one shipment)
- Off-loading and internal distribution of furnishings
- Non-mechanical installation and assembly of all supplied items
- Disassembly and removal of existing furnishings
- Off-site disposal of all removed items
- Working drawings for approval and installation

Completion Requirements: 4-6 weeks after award of contract.

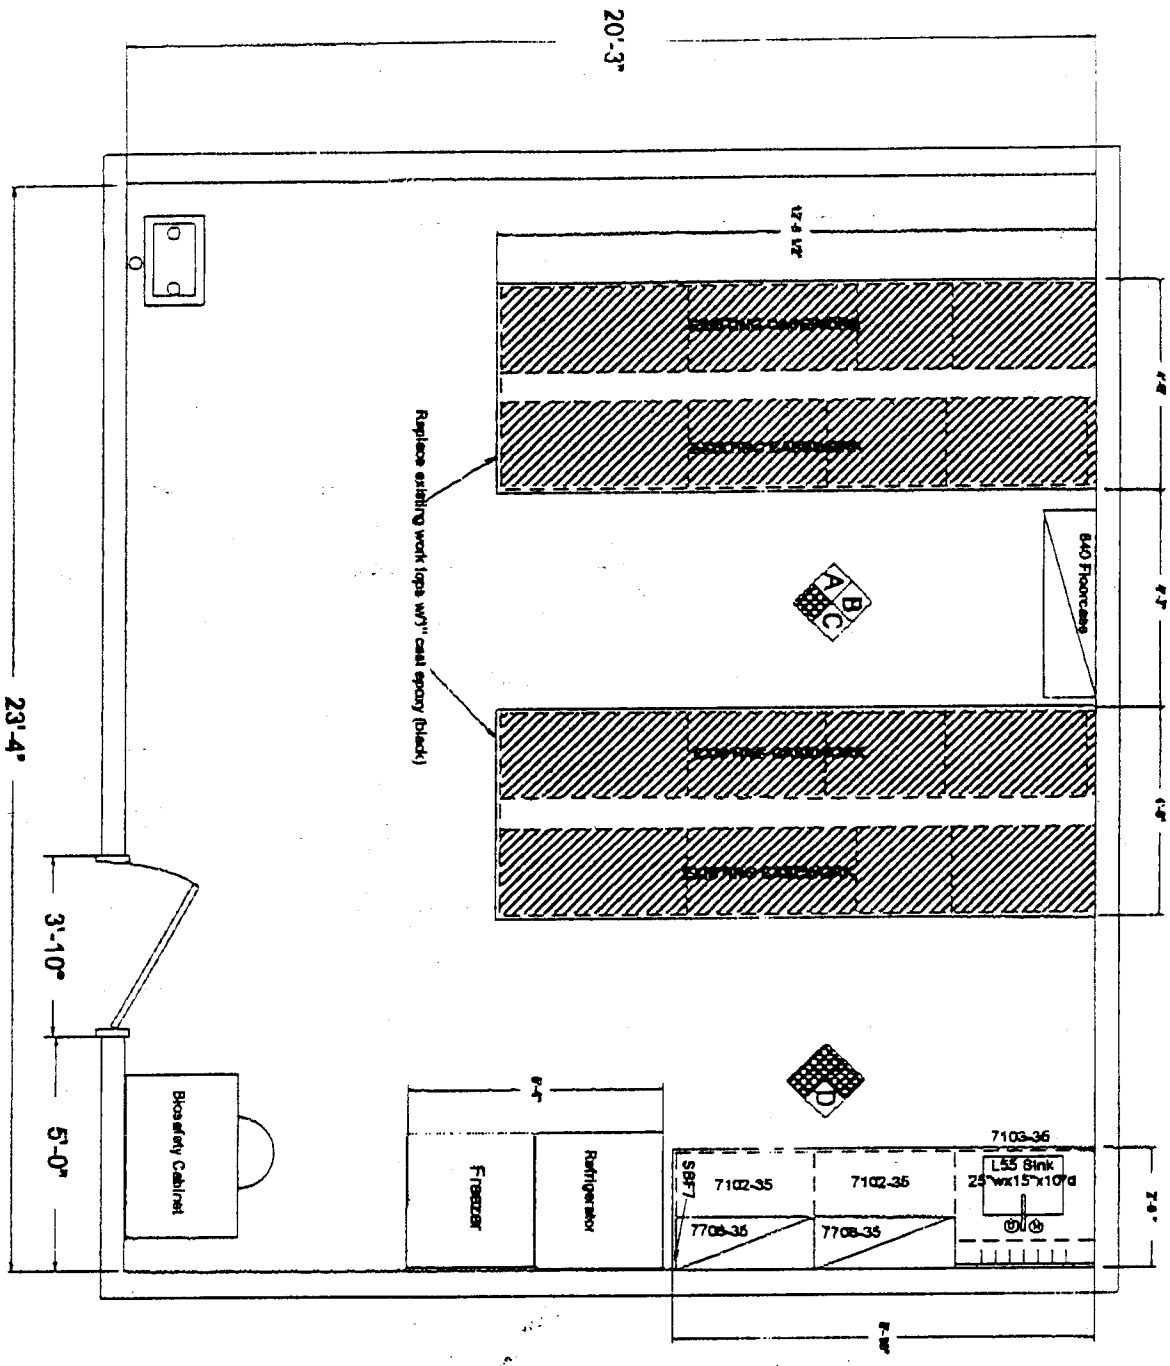

SCALE: 1/4"=1'-0" ELEVATION Plan View

DRAWING 1 of 2 DATE 10/22/03 REVISION 1

JOB RI Dept Health PROJECT Forensic Biology

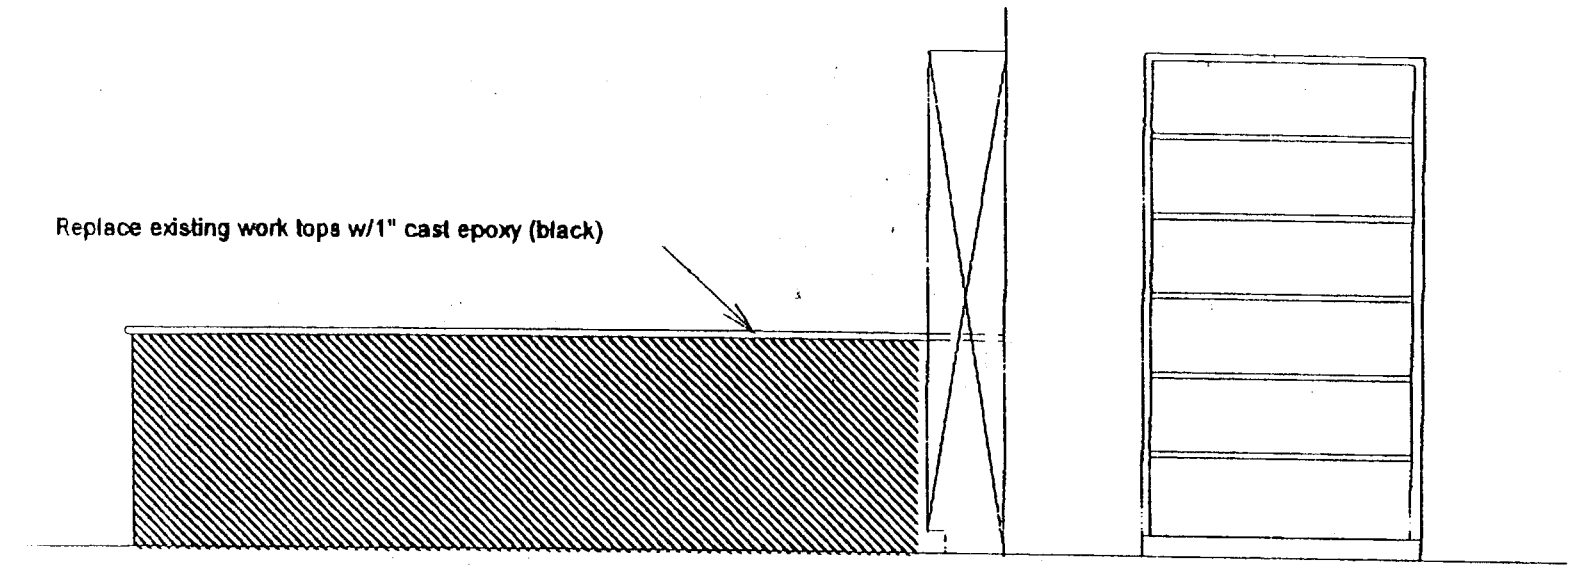

ELEVATION A

ELEVATION B

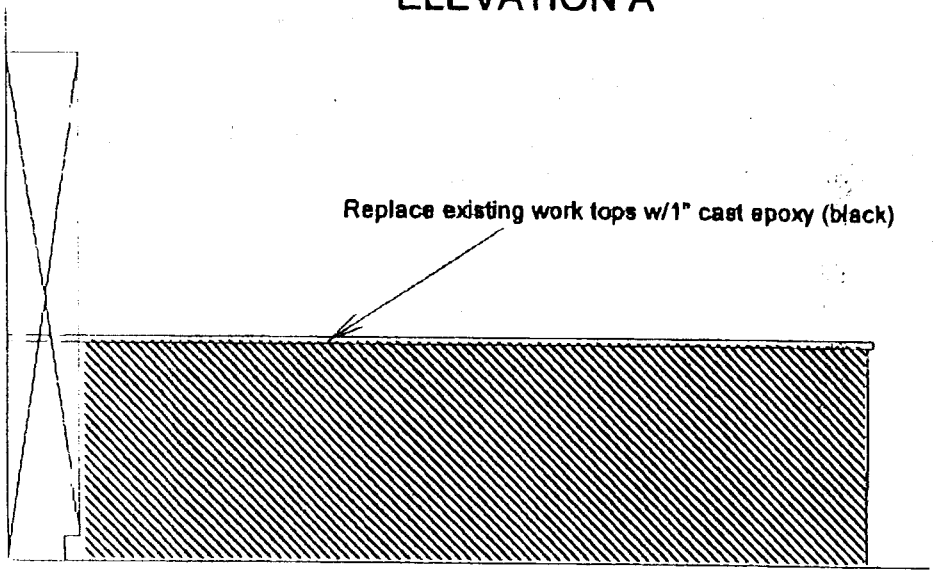

ELEVATION C

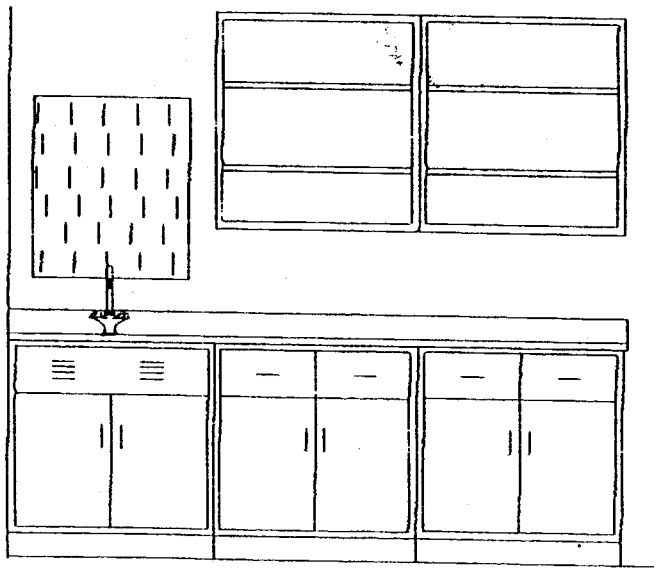

ELEVATION D

SCALE: 3/8"=1'-0" ELEVATION Elevations

DRAWING 2 of 2 DATE 10/22/03 REVISION 1

JOB RI Dept Health PROJECT Forensic Biology

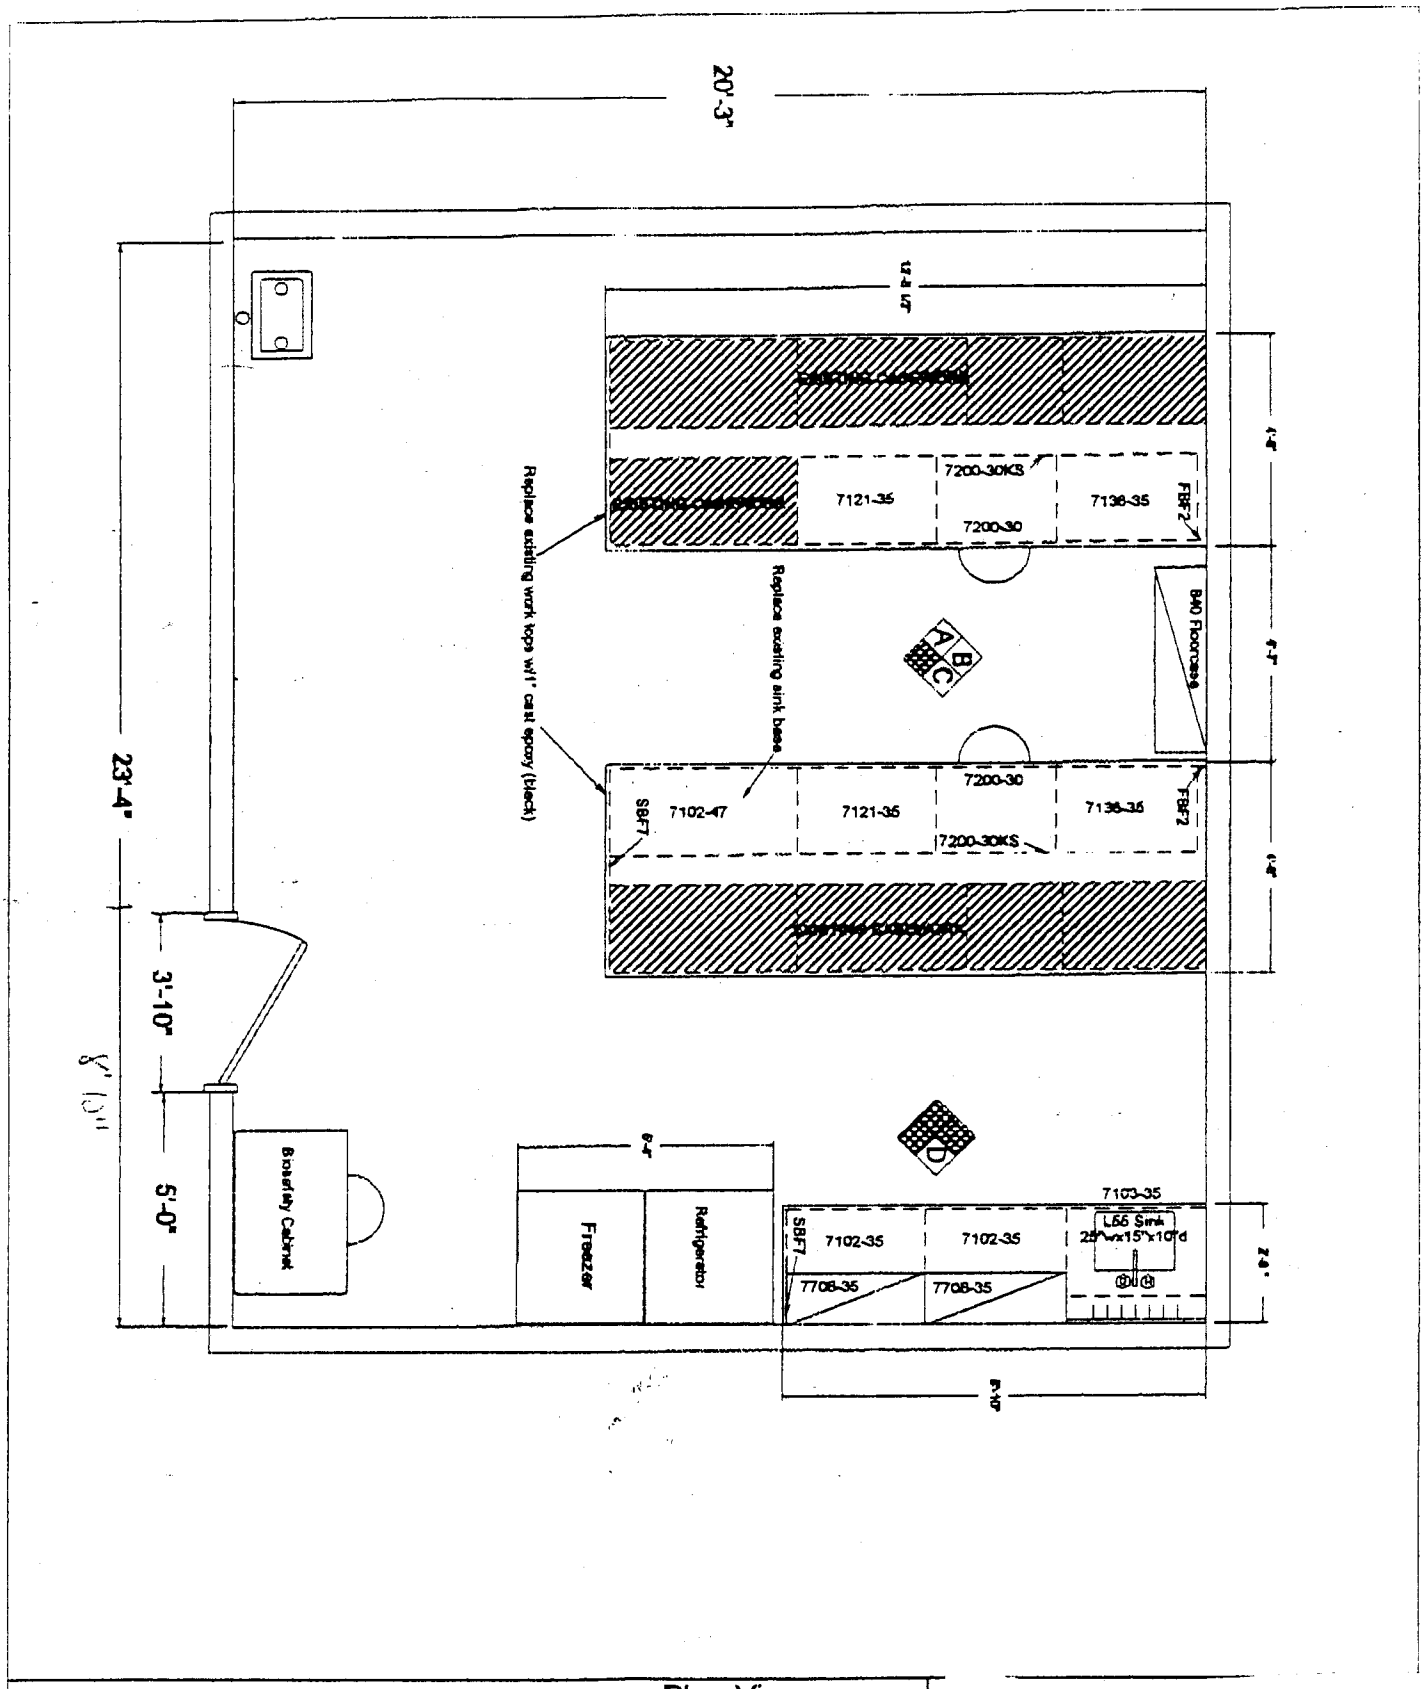

SCALE: 1/4"=1'-0" ELEVATION Plan View

DRAWING 1 of 2 DATE 10/20/03 REVISION

JOB RI Dept Health PROJECT Forensic Biology

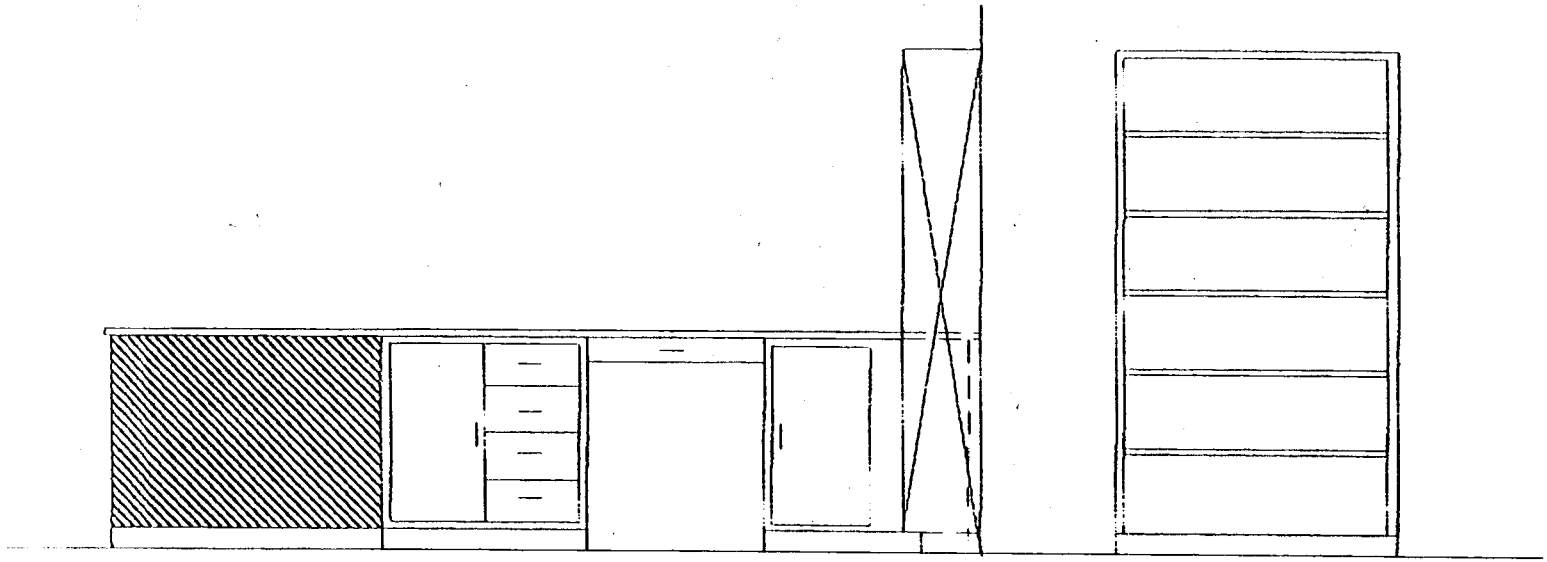

ELEVATION A

ELEVATION B

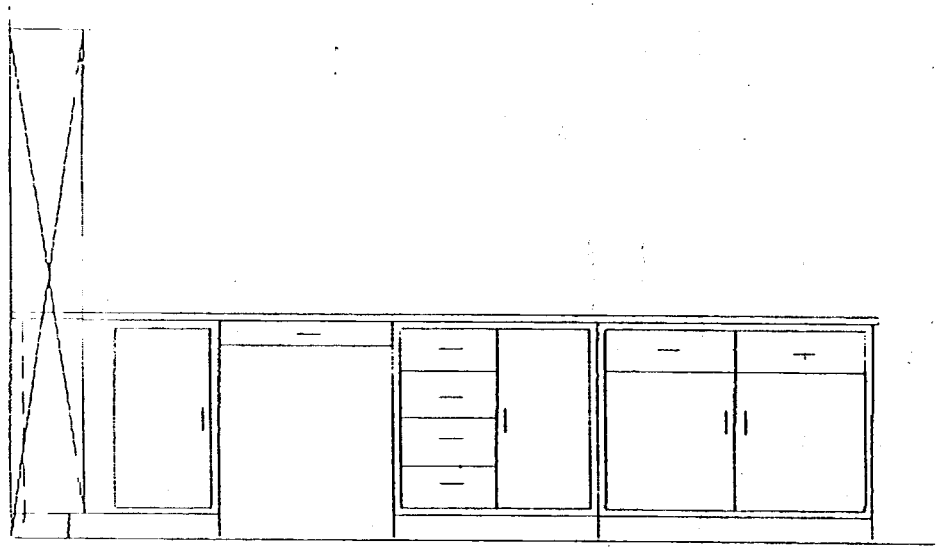

ELEVATION C

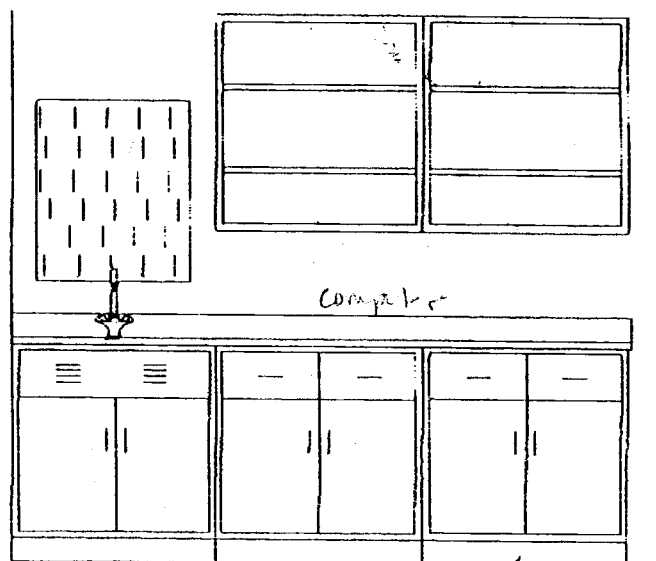

ELEVATION D Kneehole?

SCALE: 3/8"=1'-0" ELEVATION Elevations

DRAWING 2 of 2 DATE 10/20/03 REVISION

JOB RI Dept Health PROJECT Forensic Biology